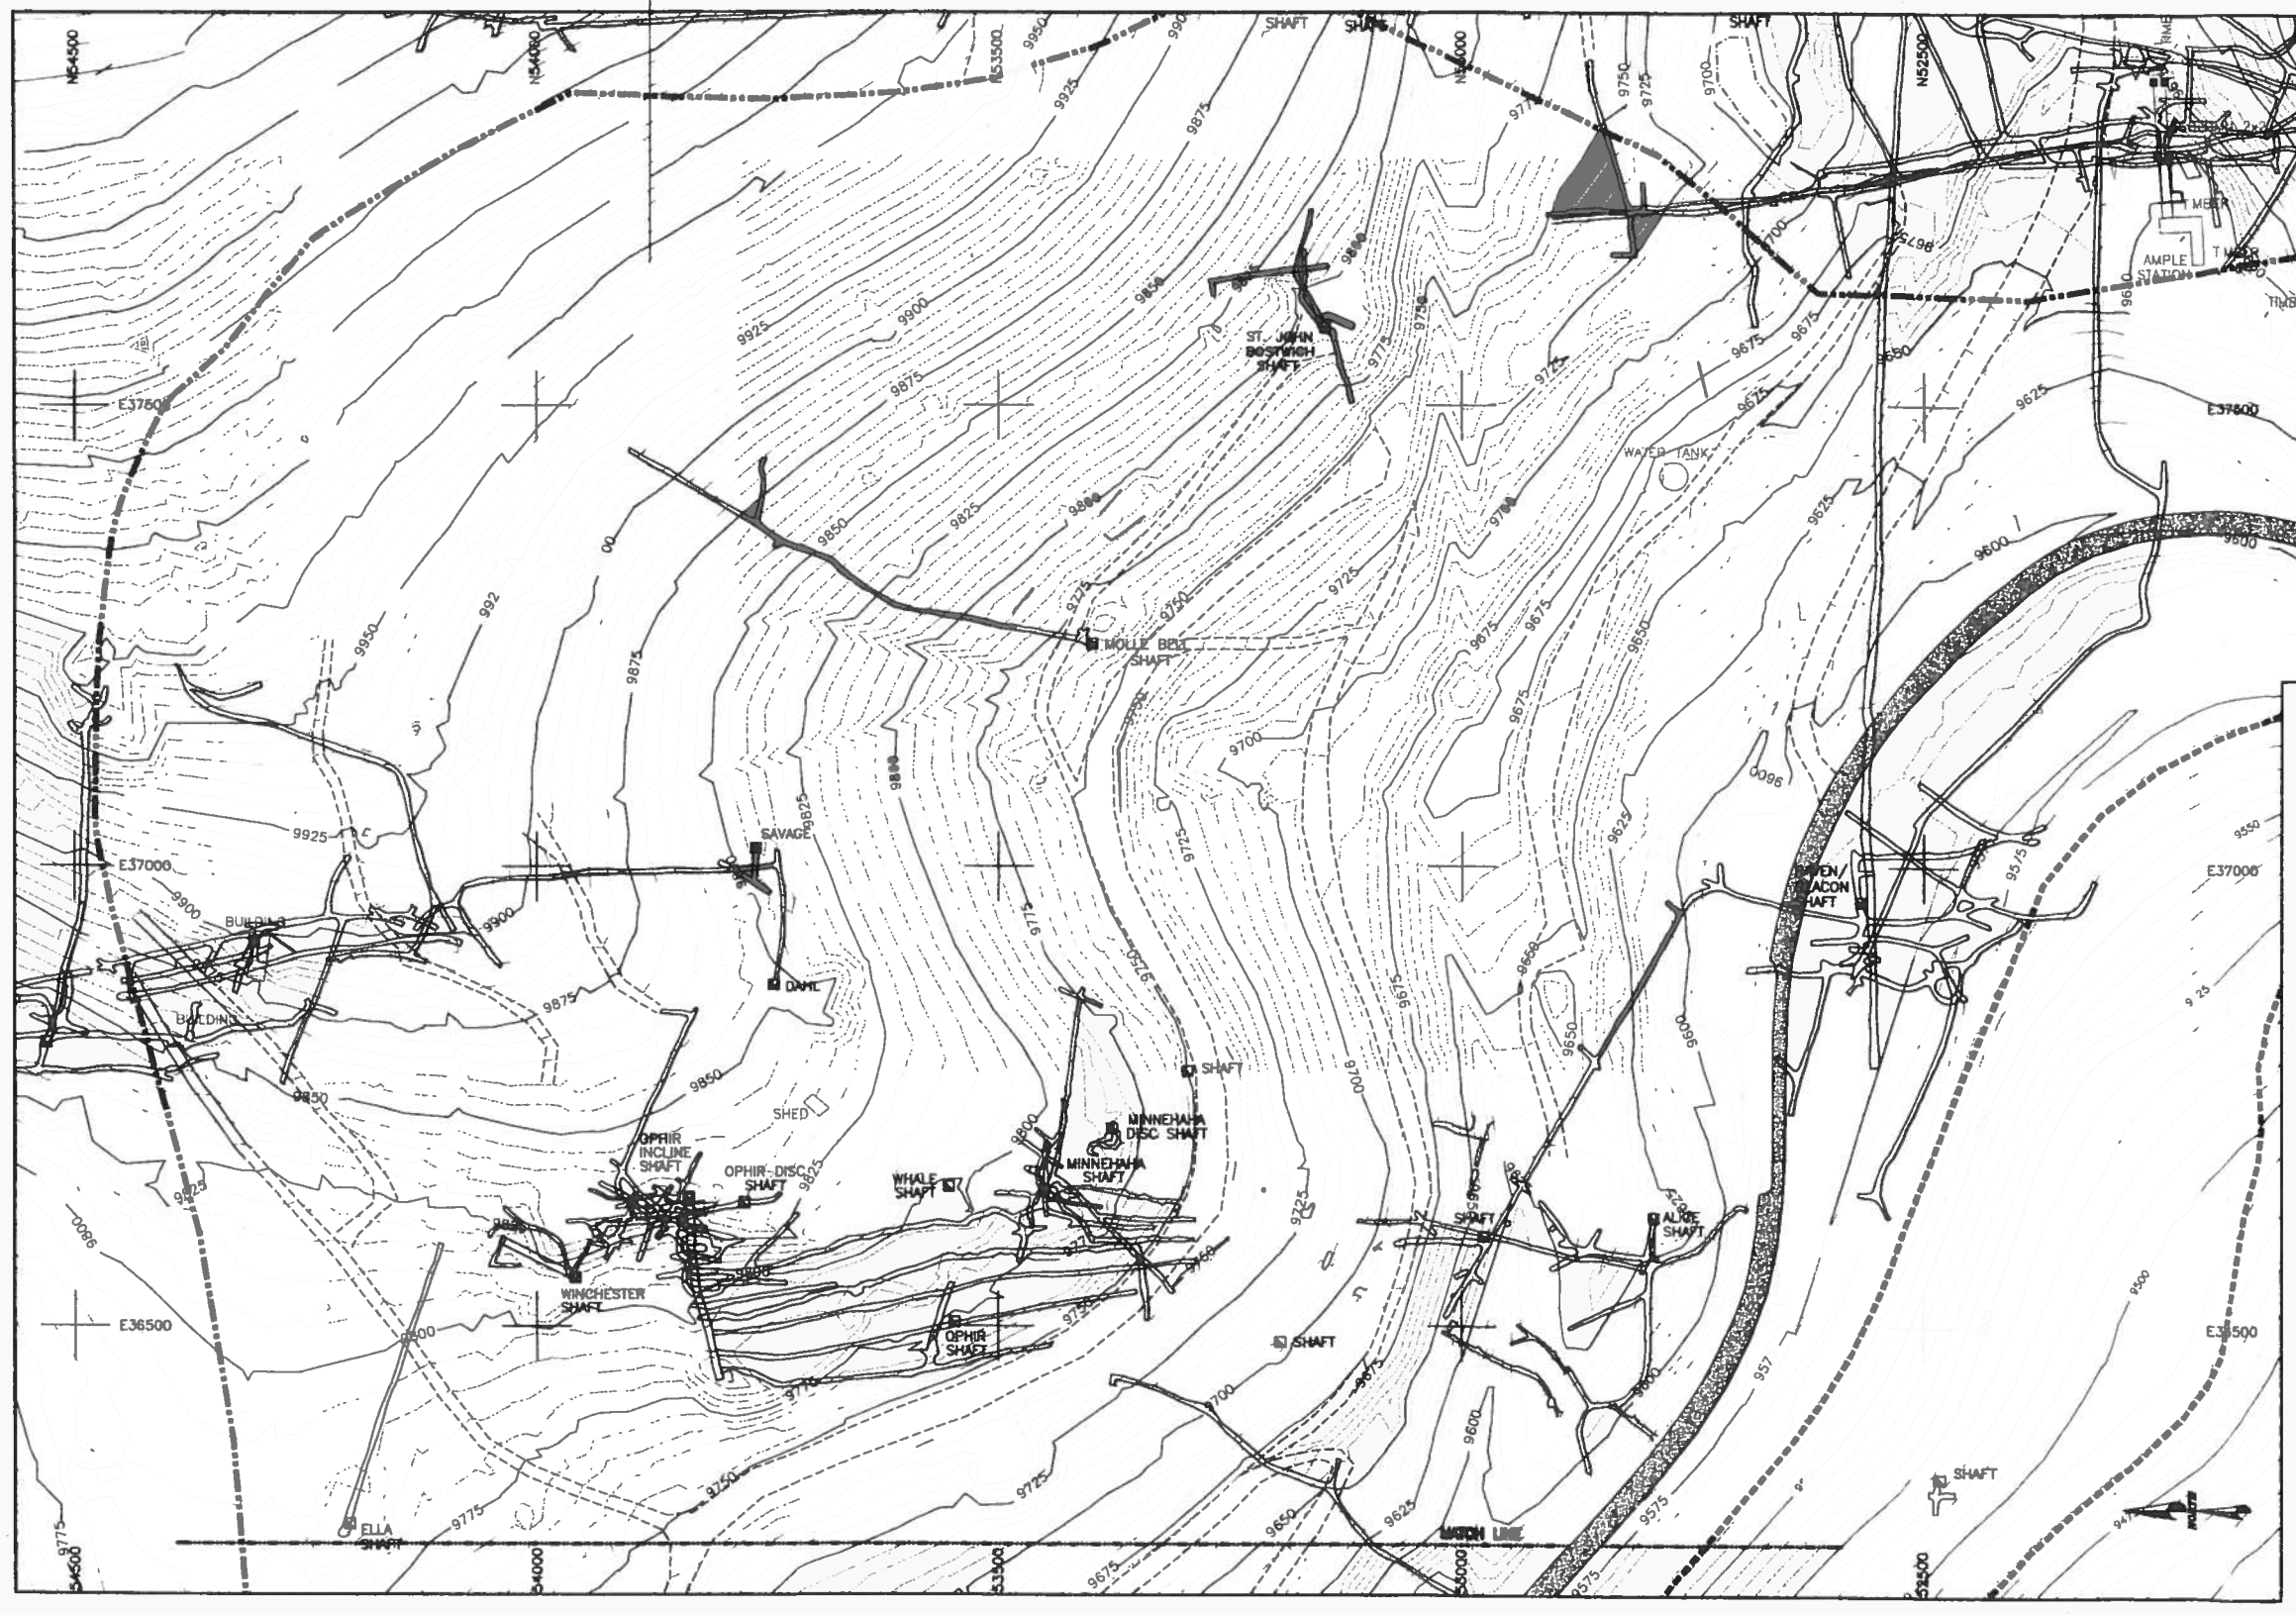

LEGEND

- 9500 — EXISTING GROUND CONTOURS
- EXISTING PAVED ROAD (COLORADO STATE HIGHWAY 67)
- EXISTING HIGHWAY GUARDRAIL
- EXISTING HIGHWAY SIGNAGE
- EXISTING UNPAVED ROADS
- EXISTING FENCING
- EXISTING LIMITS OF PHASE I, II AND III GEOMEMBRANE
- PROPOSED LIMITS OF PHASE IV
- UNDERGROUND WORKINGS

NOTES

1. BASE TOPOGRAPHY PROVIDED BY WESTERN STATES SURVEYING INC., BASED ON TOP OF SOIL LINER FILL AS-BUILT FOR PHASE I AND II FEBRUARY 1998 AND JANUARY 2000 SURVEY FOR OTHER AREAS SHOWN.
2. CONTRACTOR TO VERIFY SIZE AND LOCATION OF UNDERGROUND WORKINGS.
3. THIS DRAWING WAS PREPARED FROM A REVIEW OF HISTORICAL UNDERGROUND WORKING MAPS OBTAINED FROM THE CRIPPLE CREEK & VICTOR GOLD MINING COMPANY FILES AND REPRESENTS A COMPOSITE OF RELEVANT INFORMATION FROM THE HISTORICAL DRAWINGS.
4. DRAWING SHOWS ALL KNOWN UNDERGROUND WORKINGS AT ALL DEPTHS. REMEDIATION WILL BE REQUIRED FOR WORKINGS WITHIN 50 FEET OF THE FINAL SOIL LINER FILL SUBGRADE SURFACE.

Scale in Feet
0 50 100 200
1" = 100 feet

ENGINEER'S STAMP

COLORADO REGISTERED PROFESSIONAL ENGINEER

NO.	REVISION DESCRIPTION (THIS DRAWING IS NOT APPROVED UNLESS LAST REVISION IS HAND WRITTEN)	DATE	BY	CHKD	AP'VD
A	ISSUED FOR PERMIT	3/22/00	RMN	JMJ	JFL
A	ISSUED FOR CLIENT REVIEW	2/29/00	RMN	JMJ	JFL

CC&V

Cripple Creek & Victor Gold Mining Company
Cresson Project
A Joint Venture – AngloGold (Colorado) Corp., Manager

TITLE
PHASE IV
PLAN OF KNOWN UNDERGROUND WORKINGS: SHEET 1 OF 2

Golder Associates
44 UNION BLVD., SUITE 300, LAKEWOOD, COLORADO 80228
PHONE (303)980-0540 FAX (303)985-2080

DRAWN	RB	DATE	FEB. 2000
CHECKED	JFL	JOB NO.	993-2099
APPROVED	JFL	DRAWING NO.	D010
APPROVED	RH		
SCALE	1"=100'	DWG #	REV # A B
FILE NO.	2099D010		1