EXISTING CONDITIONS SITE PLAN DEC. 2014

SNAKE RIVER GRAVEL PIT
SECTIONS 30 & 31, T11N R95W, 6TH P.M.
MOFFAT COUNTY, COLORADO

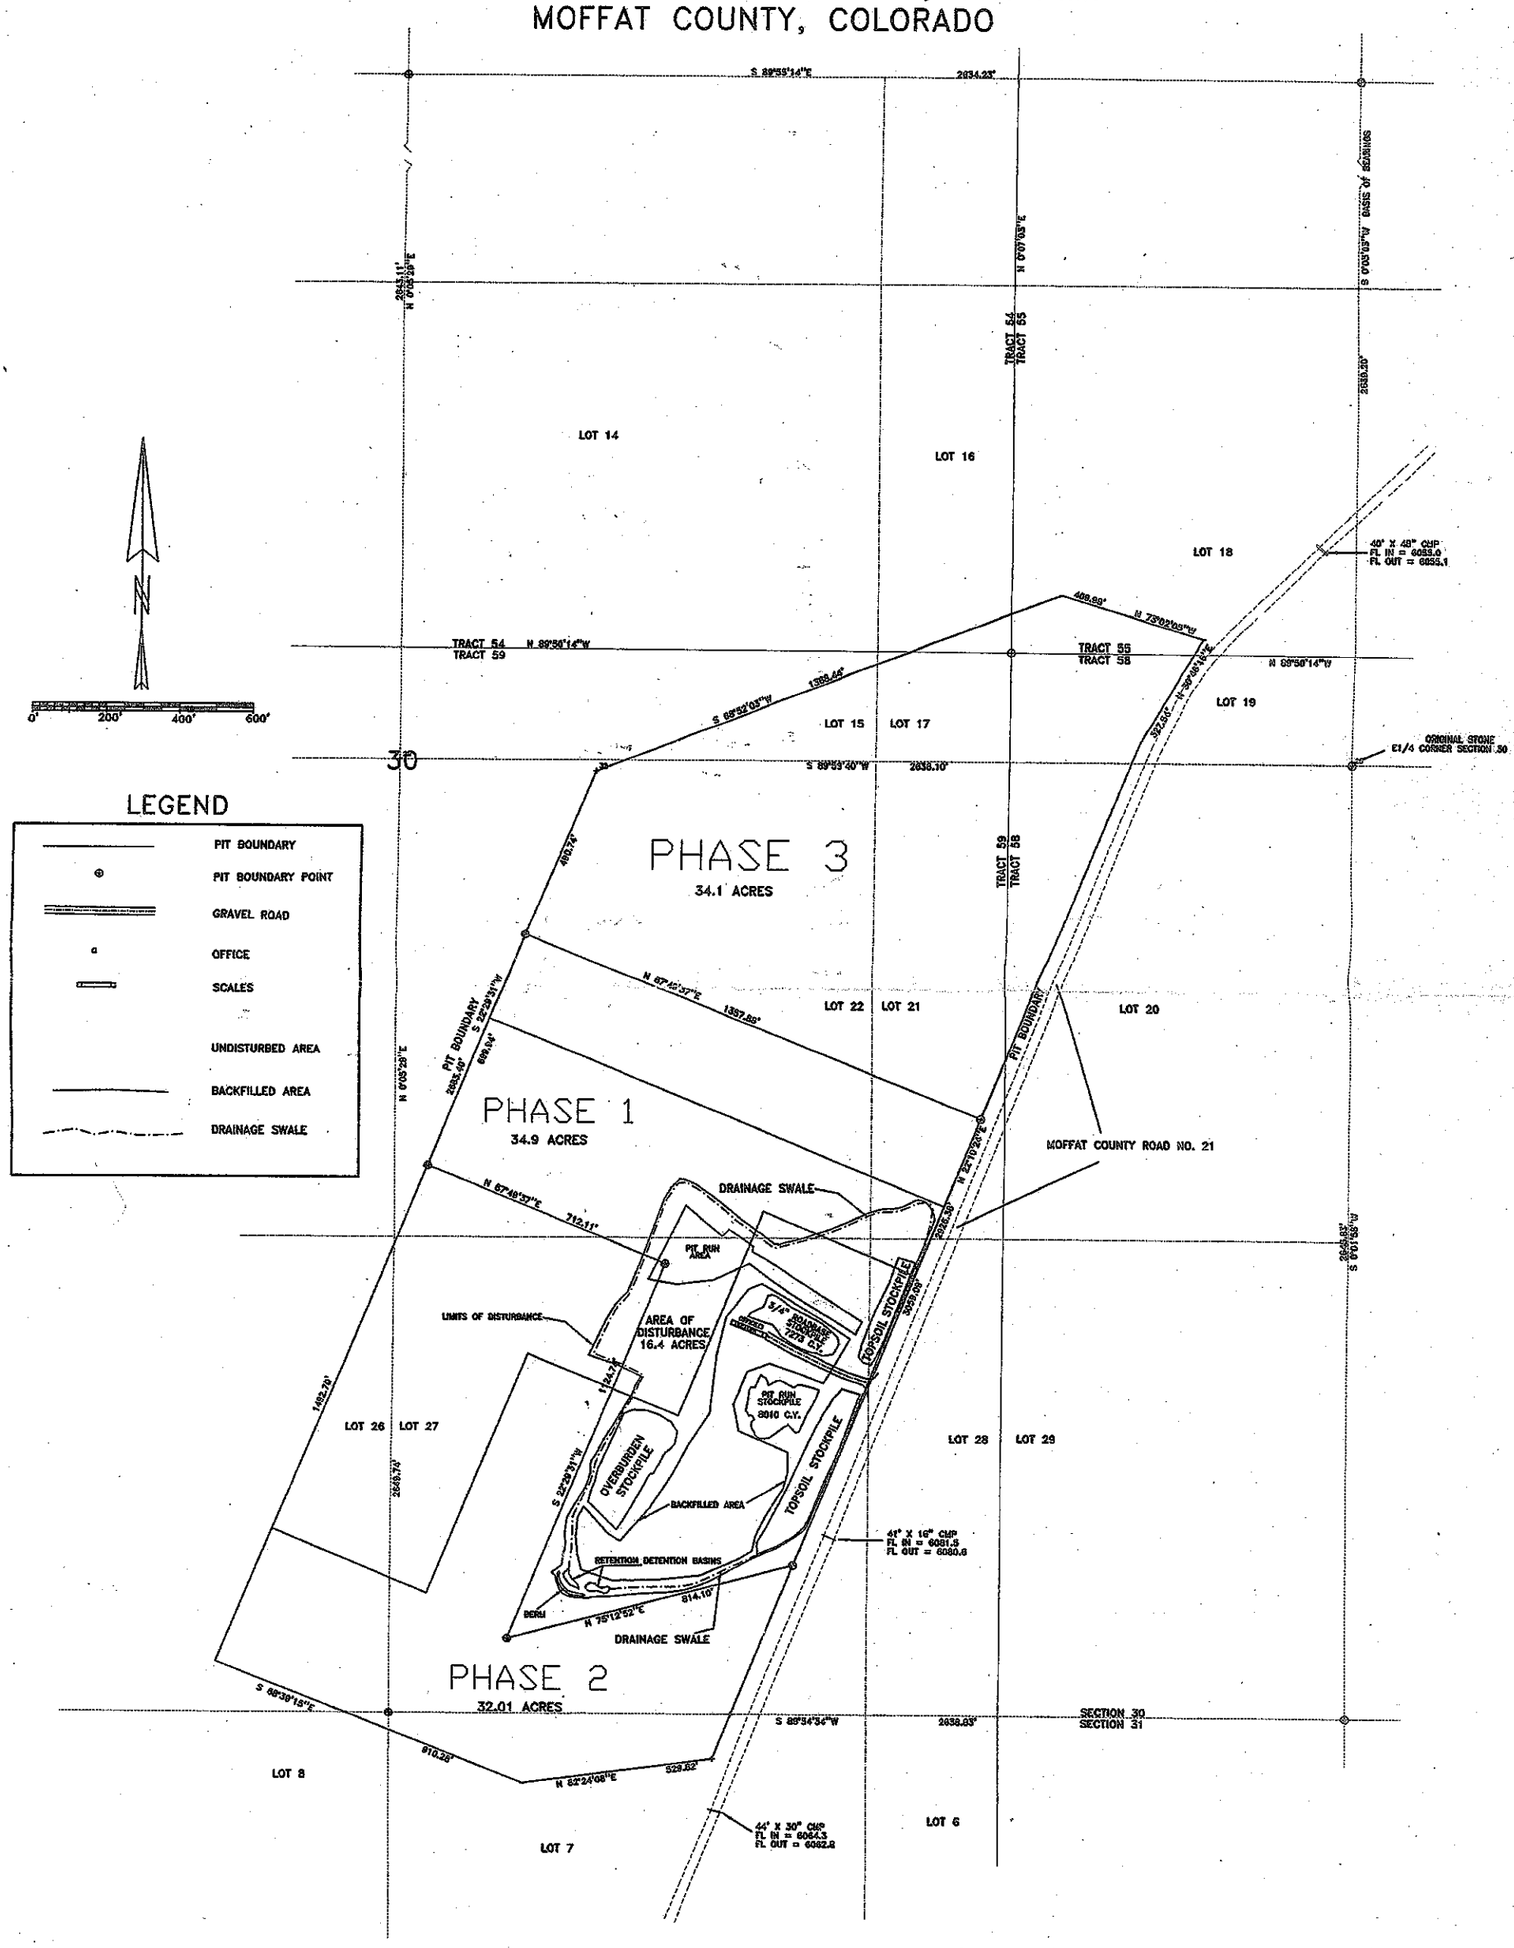

NOTE

DISTURBANCE AREA NOT TO EXCEED 35 ACRES AT ANY TIME.

No changes
DSZ ✓ 2017

PRECISION EXCAVATING INC. 1563 W. JEFFERSON HAYDEN, CO. 81639					EXISTING CONDITIONS SITE PLAN DECEMBER 2014 December 2015 December 2016
SNAKE RIVER PIT					
SECTIONS 30 & 31, T11N, R95W, 6TH P.M. MOFFAT COUNTY, COLORADO					AREA OF DISTURBANCE 16.4 ACRES
SCALE	DRW	DATE	REVISION	FILE	
1" = 400'	WTW	12/18/14		SNAKE PIT 2014	