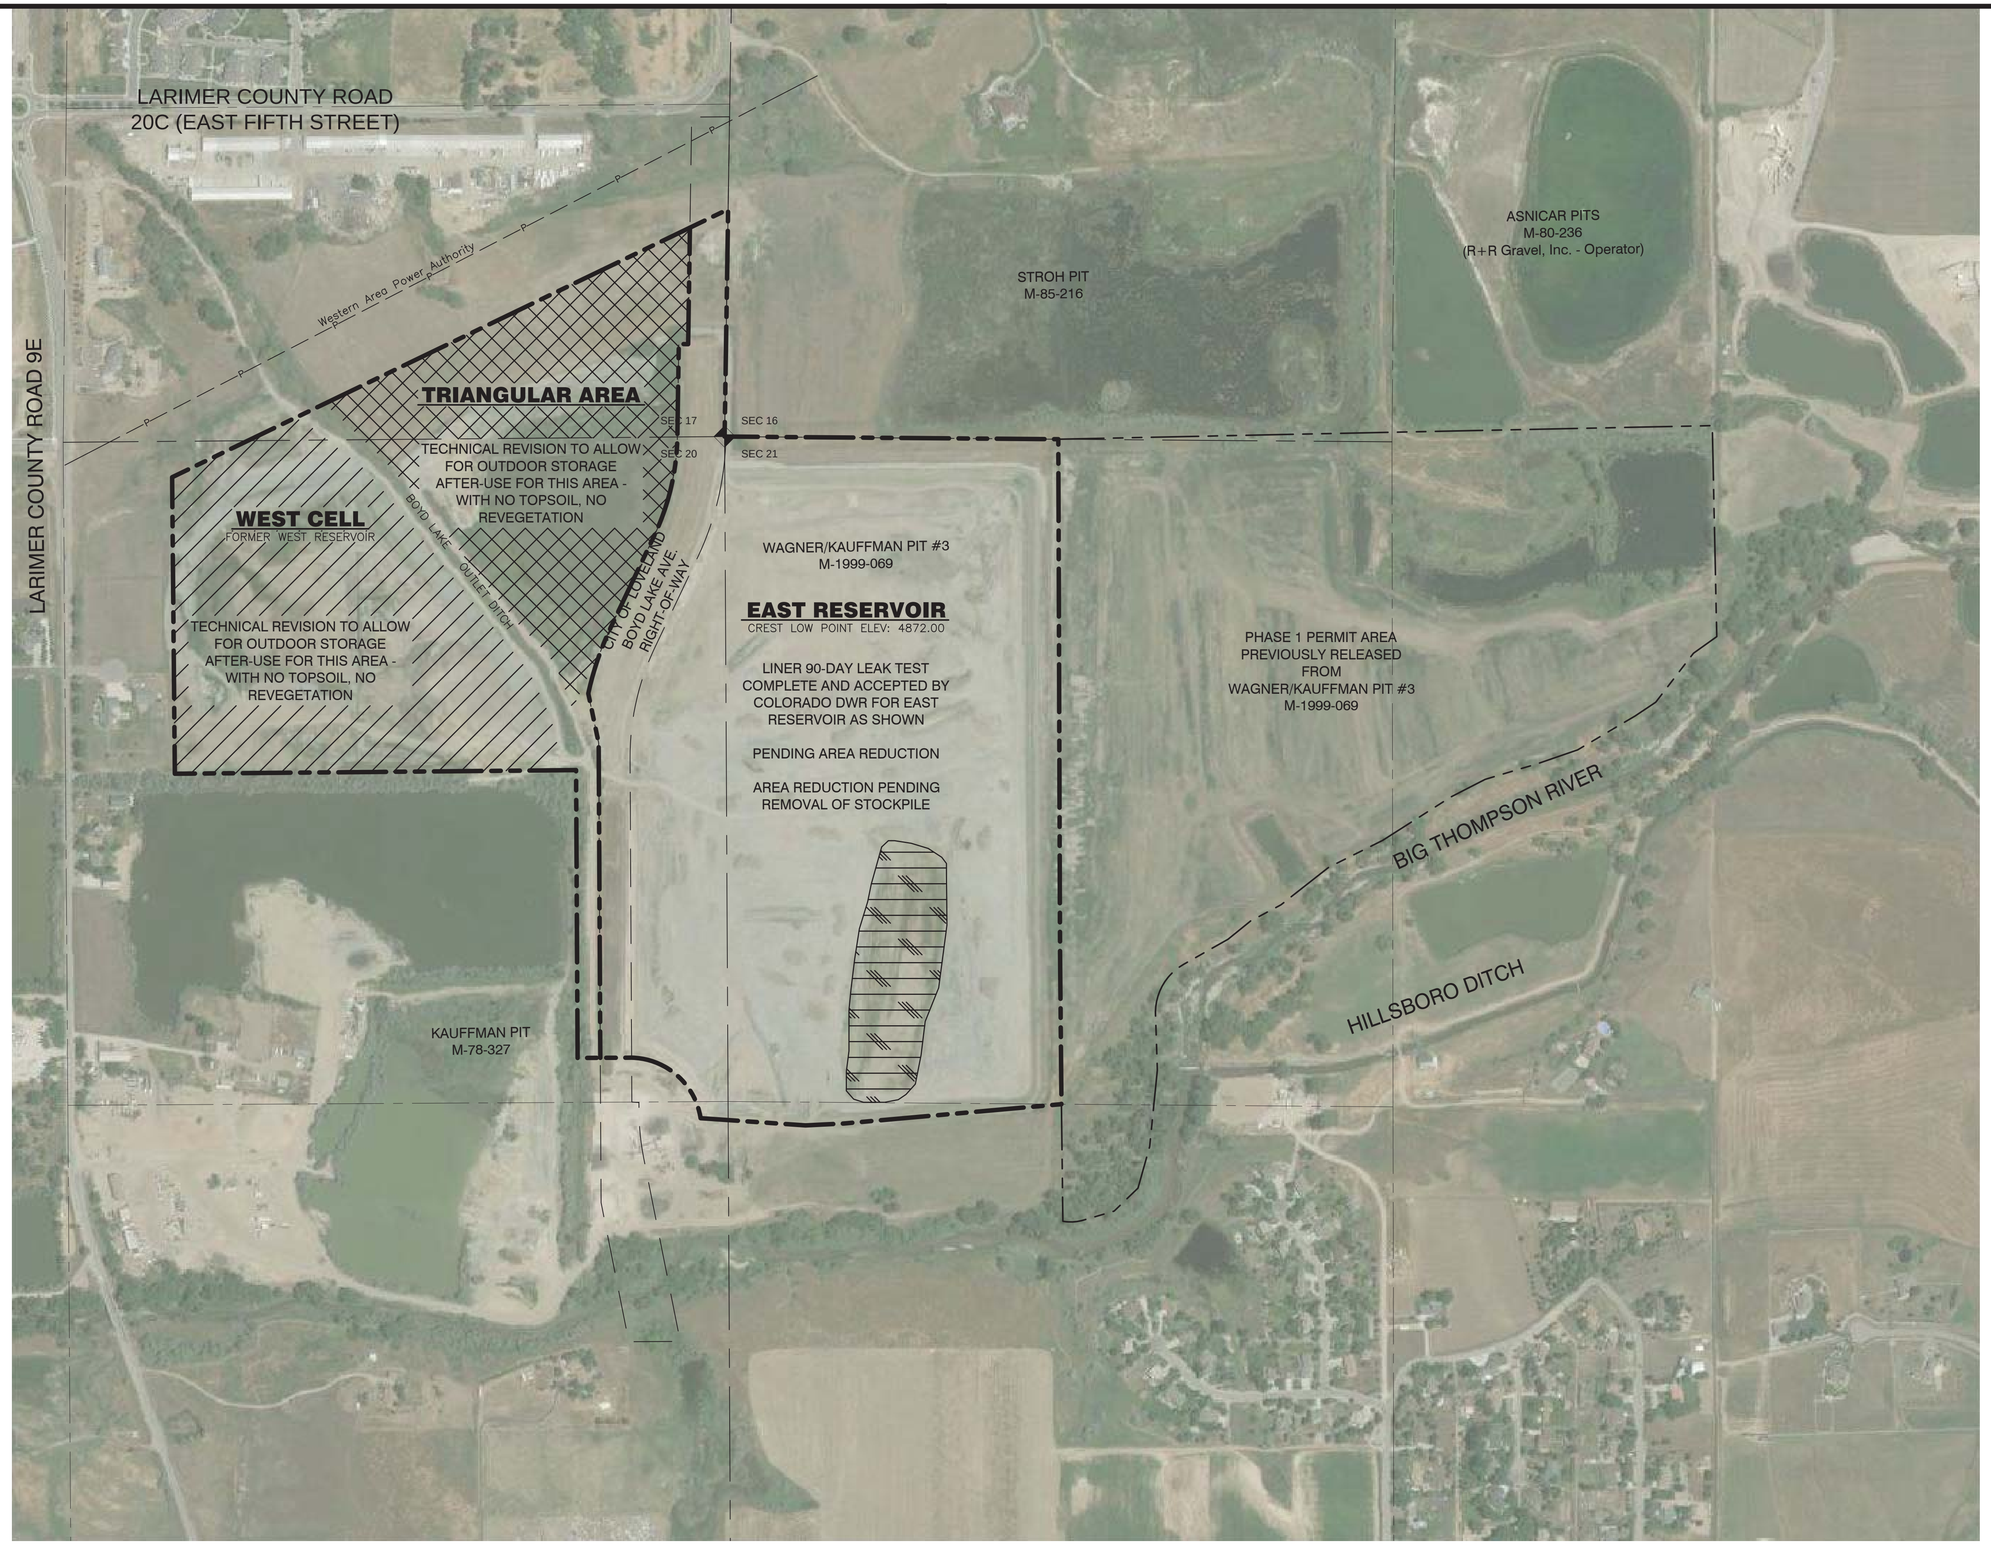

IMAGE SOURCE: DIGITAL GLOBE,
IMAGE AQUIRED 9/9/12

PREPARED BY

DATE

SCALE: 1" = 300'

0 150 300 450 600

TERRAMAX, INC.
CONSULTING ◊ ENGINEERING
4220 GOLF VISTA DRIVE
LOVELAND, COLORADO 80537
DANGROUX@TERRAMAX.US
(303) 929-3194

JAKE KAUFFMAN and SON, INC.
LARIMER COUNTY, COLORADO

WAGNER/KAUFFMAN PIT #3 M-1999-069
TECHNICAL REVISION #5 (TR-005)

NO	DATE	BY	CHK'D	DESCRIPTION

REVISIONS

Project No.	728
Date	21/DEC/17
By	LD
Scale	1" = 300'
Sheet	1

1

Plot Date: 12/21/17-8:22am, Plotted By:Luke, Drawing Path: N:\Terramax\Kauffman\Permit M-1999-069\Drawing Name:Kauffman Pit #3 Permit M-1999-069 Tech Revision 005.dwg