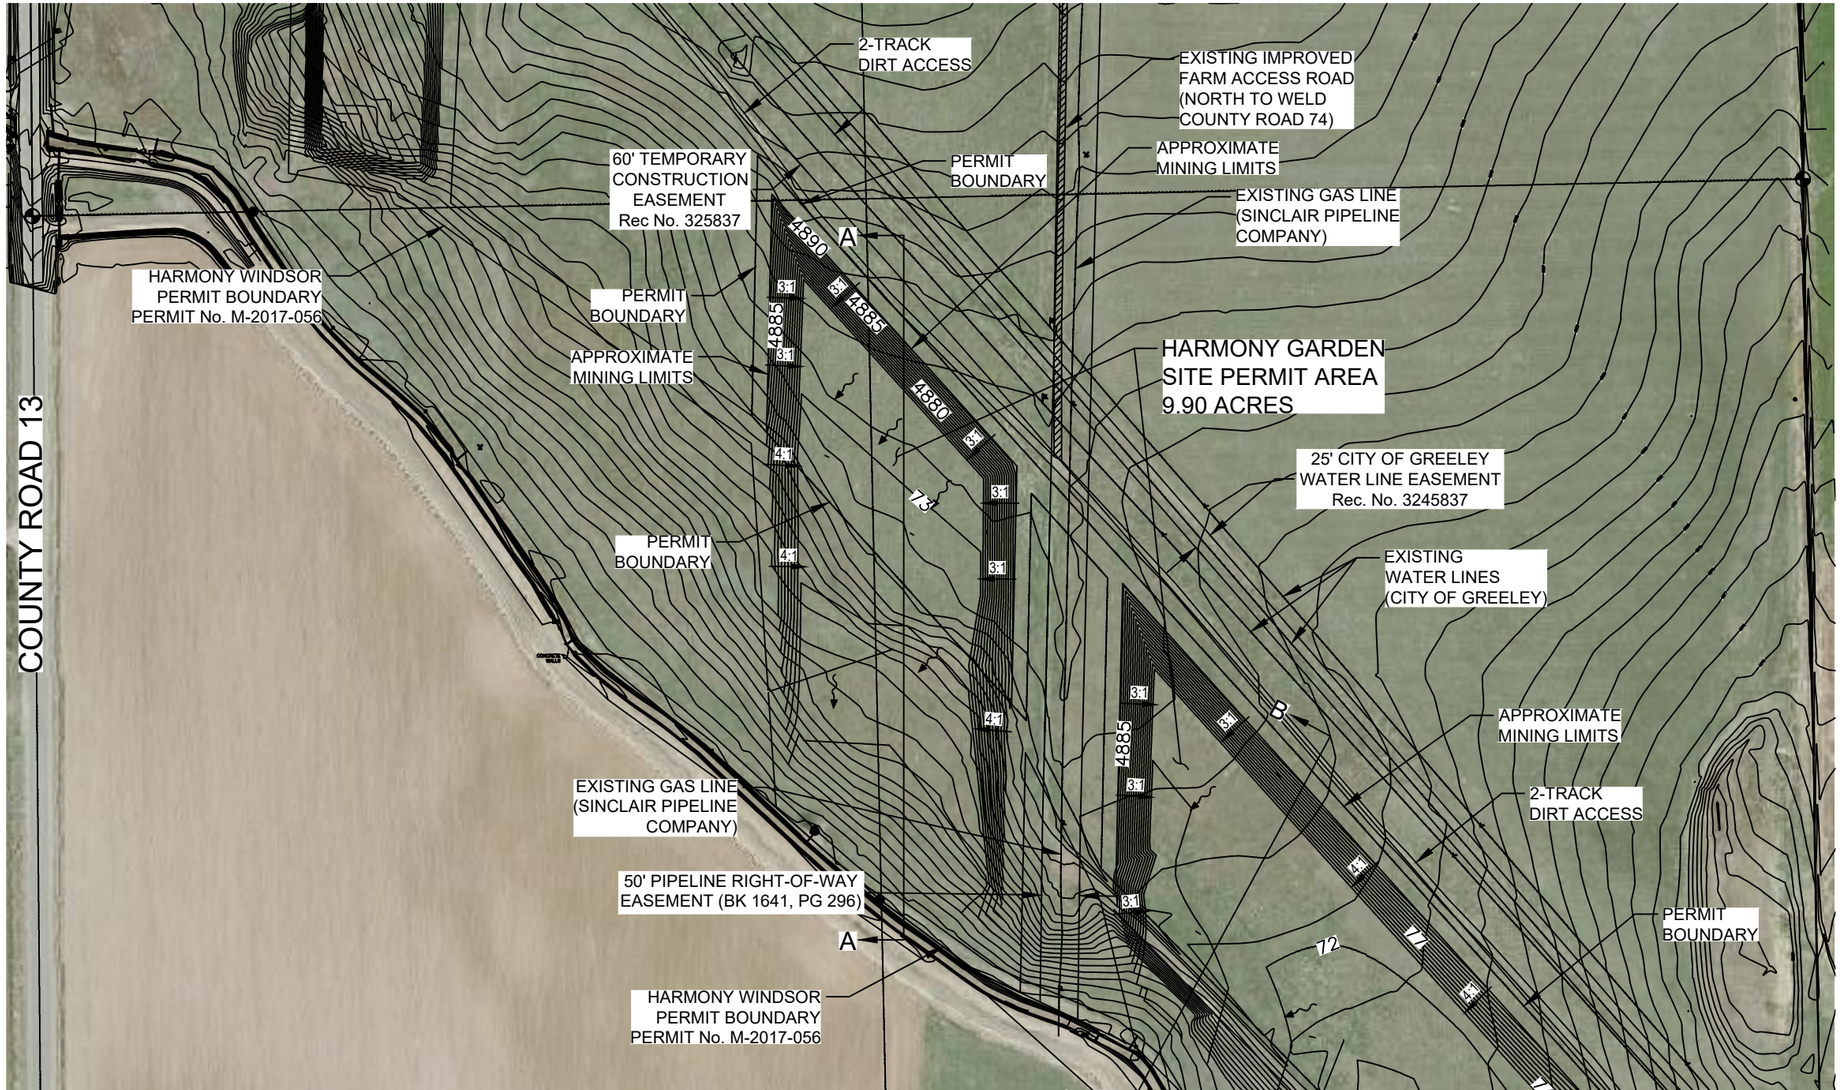

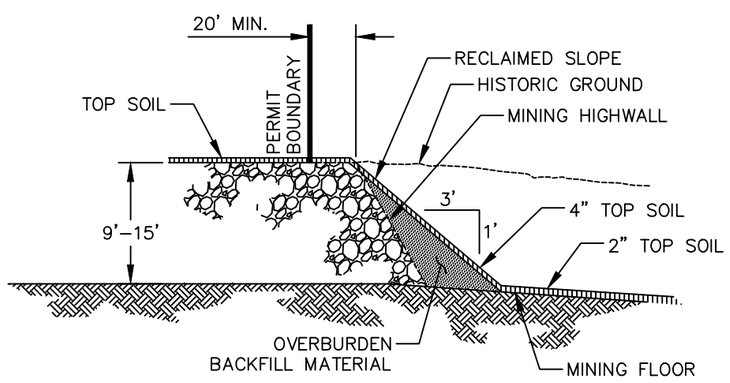

TYPICAL BACKFILL RECLAMATION

N.T.S.

N

0 50 100 200

SCALE 1"=200'

General Notes

1. Anniversary Date August 2, 2018.
2. Mining Completed May 2018.
3. All Backfill/Regrading Complete June 2018.
4. 10 Acres of Seeding Complete June / July 2018.
5. Weed Management will consist of mowing and spraying this fall.

No.	Revision	Date

CONNELL

CONNELL RESOURCES, INC.
7785 Highland Meadows Parkway, Suite 100
Fort Collins, Co 80528
PHONE: 970-223-3151 FAX: 970-223-3191

Project Name and Address:

Harmony Gardens Pit (M-2017-021)
WCR 74 & LCR 13
Timnath, CO

Project: ***Annual Report Map***

Date: **August 1, 2018**

Sheet Number: **1** | Number of Sheets: **1**

File: s:\autocad\auto cad current\h jobs\harmony gardens\cd dwgs\harmony gardens pit report.dwg Plotted By: lisa kelly 7/30/2018 10:10 AM
File Created: 7/30/2018 9:07 AM Plot and Sheet: 7/30/2018 10:10 AM