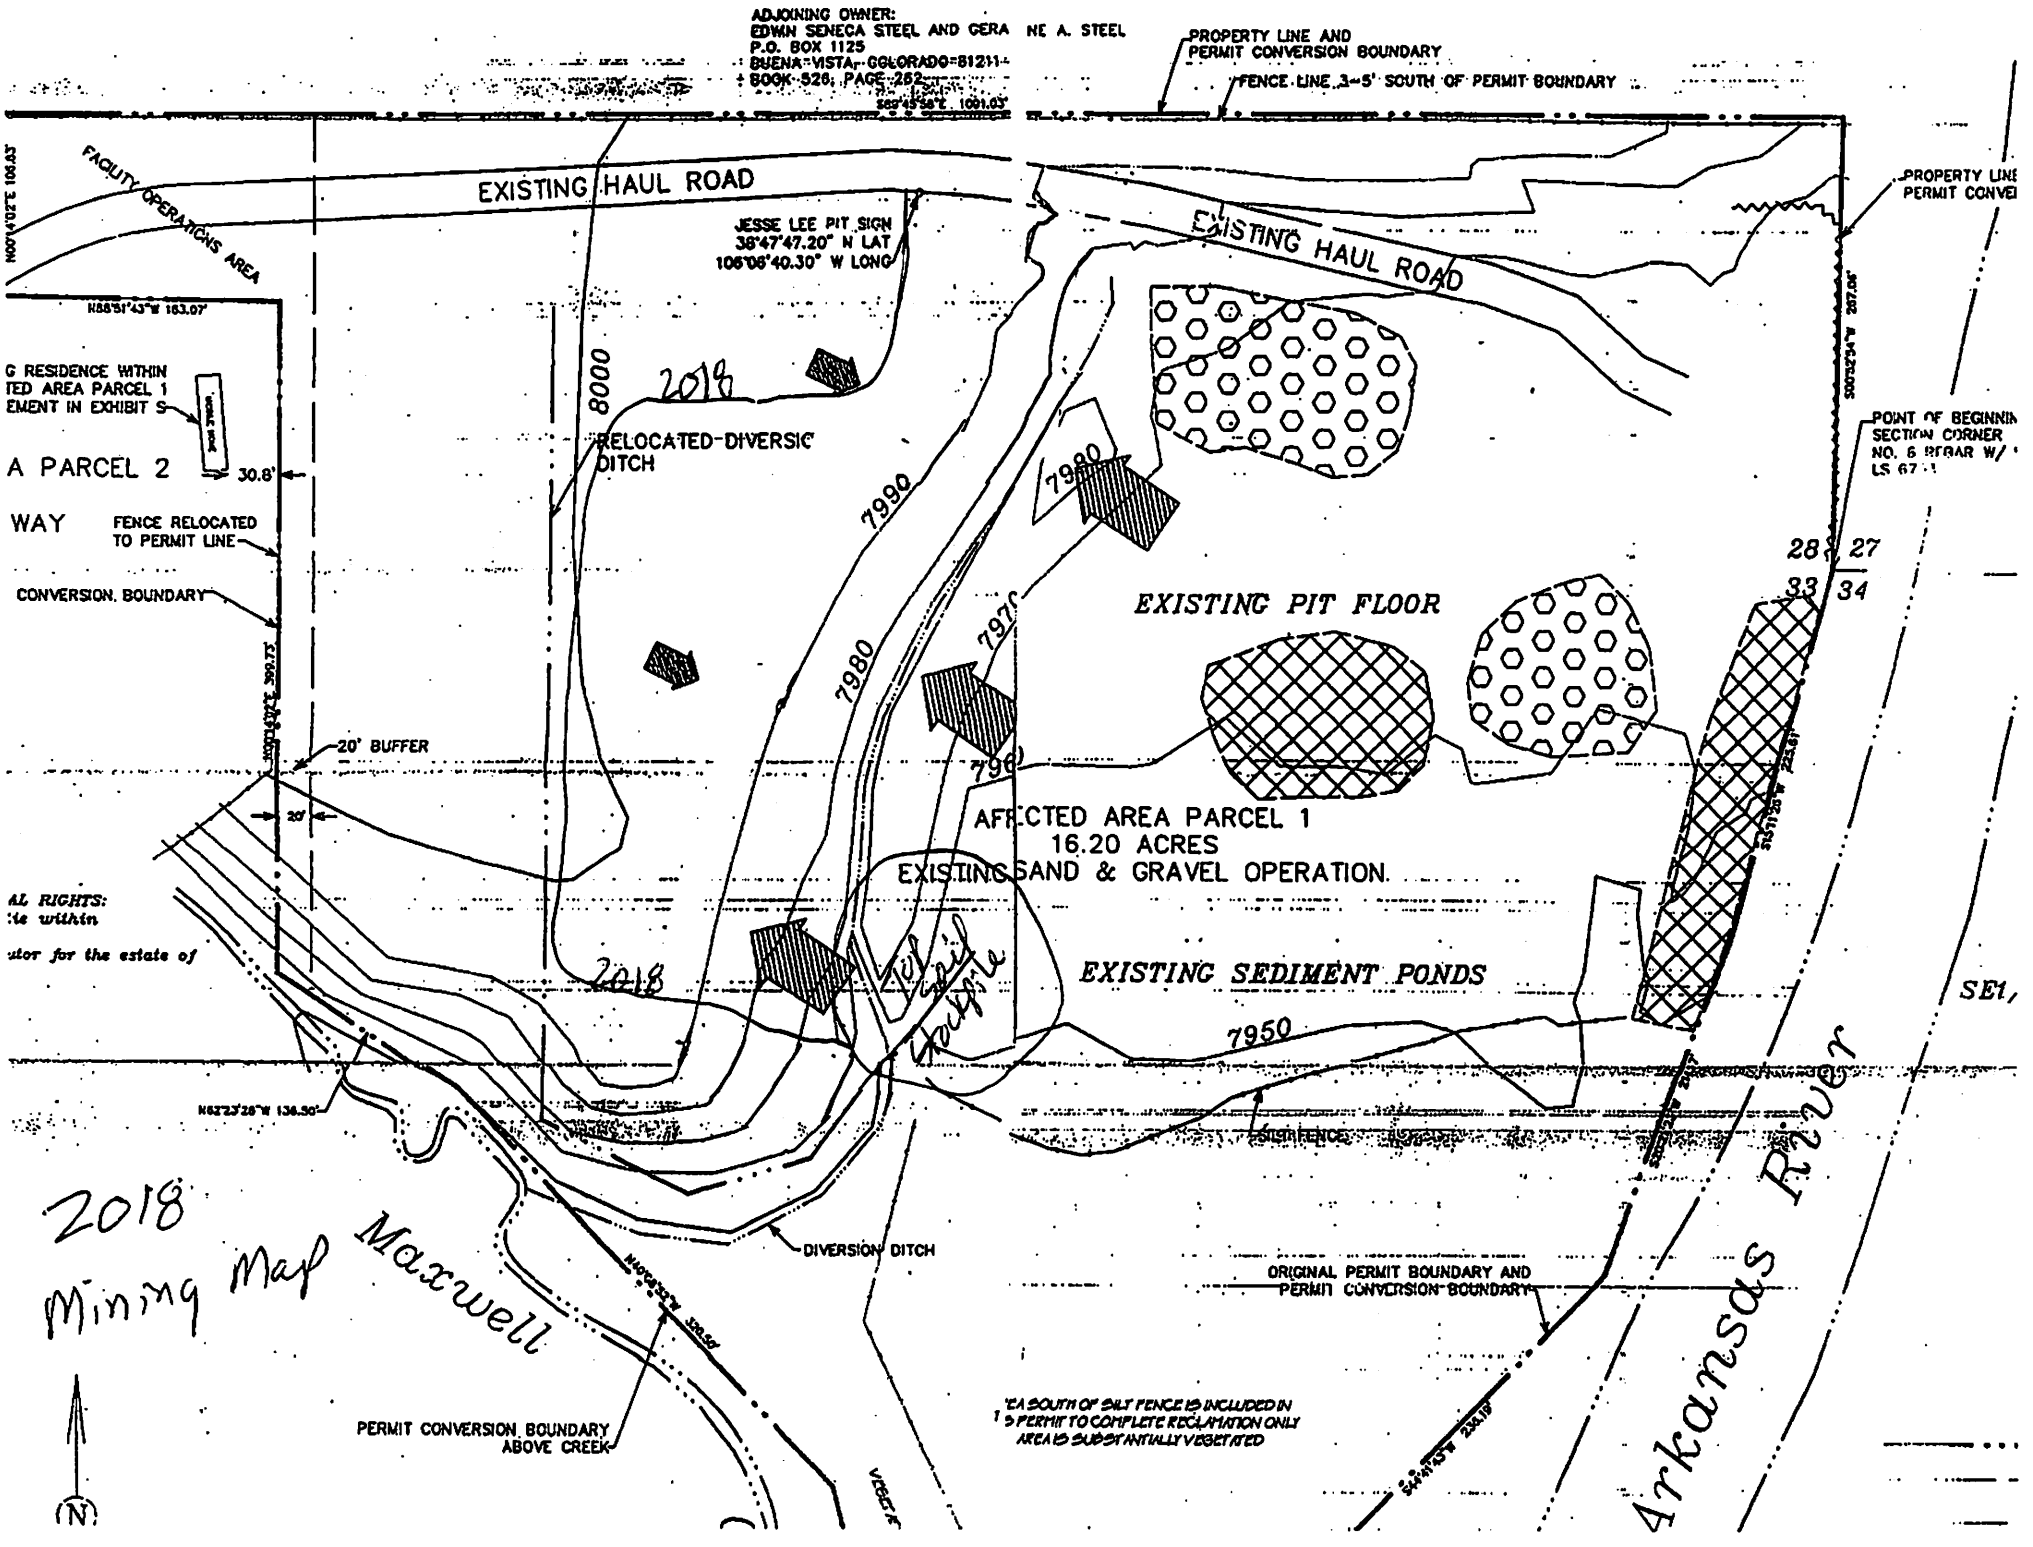
ADJOINING OWNER:
EDWIN SENECA STEEL AND GERA NE A. STEEL
P.O. BOX 1125
BUENA VISTA, COLORADO 81211
BOOK 526, PAGE 262
PROPERTY LINE AND
PERMIT CONVERSION BOUNDARY
FENCE LINE 3-5' SOUTH OF PERMIT BOUNDARY
FACILITY OPERATIONS AREA
EXISTING HAUL ROAD
JESSE LEE PIT SIGN
38°47'47.20" N LAT
106°06'40.30" W LONG
EXISTING HAUL ROAD
PROPERTY LINE
PERMIT CONVER
POINT OF BEGINNI
SECTION CORNER
NO. 6 REBAR W/
LS 67
G RESIDENCE WITHIN
TED AREA PARCEL 1
EMENT IN EXHIBIT S
A PARCEL 2
30.8'
WAY
FENCE RELOCATED
TO PERMIT LINE
CONVERSION BOUNDARY
20' BUFFER
20'
8000
2018
RELOCATED DIVERSIO
DITCH
7990
7980
7970
7960
7950
EXISTING PIT FLOOR
AFFECTED AREA PARCEL 1
16.20 ACRES
EXISTING SAND & GRAVEL OPERATION
EXISTING SEDIMENT PONDS
2018
Silt Fence
SILT FENCE
DIVERSION DITCH
ORIGINAL PERMIT BOUNDARY AND
PERMIT CONVERSION BOUNDARY
PERMIT CONVERSION BOUNDARY
ABOVE CREEK
EA SOUTH OF SILT FENCE IS INCLUDED IN
S PERMIT TO COMPLETE RECLAMATION ONLY
AREA IS SUBSTANTIALLY VEGETATED
28 27
33 34
SE1
Arkansas River
2018
Mining Map Maxwell
(N)