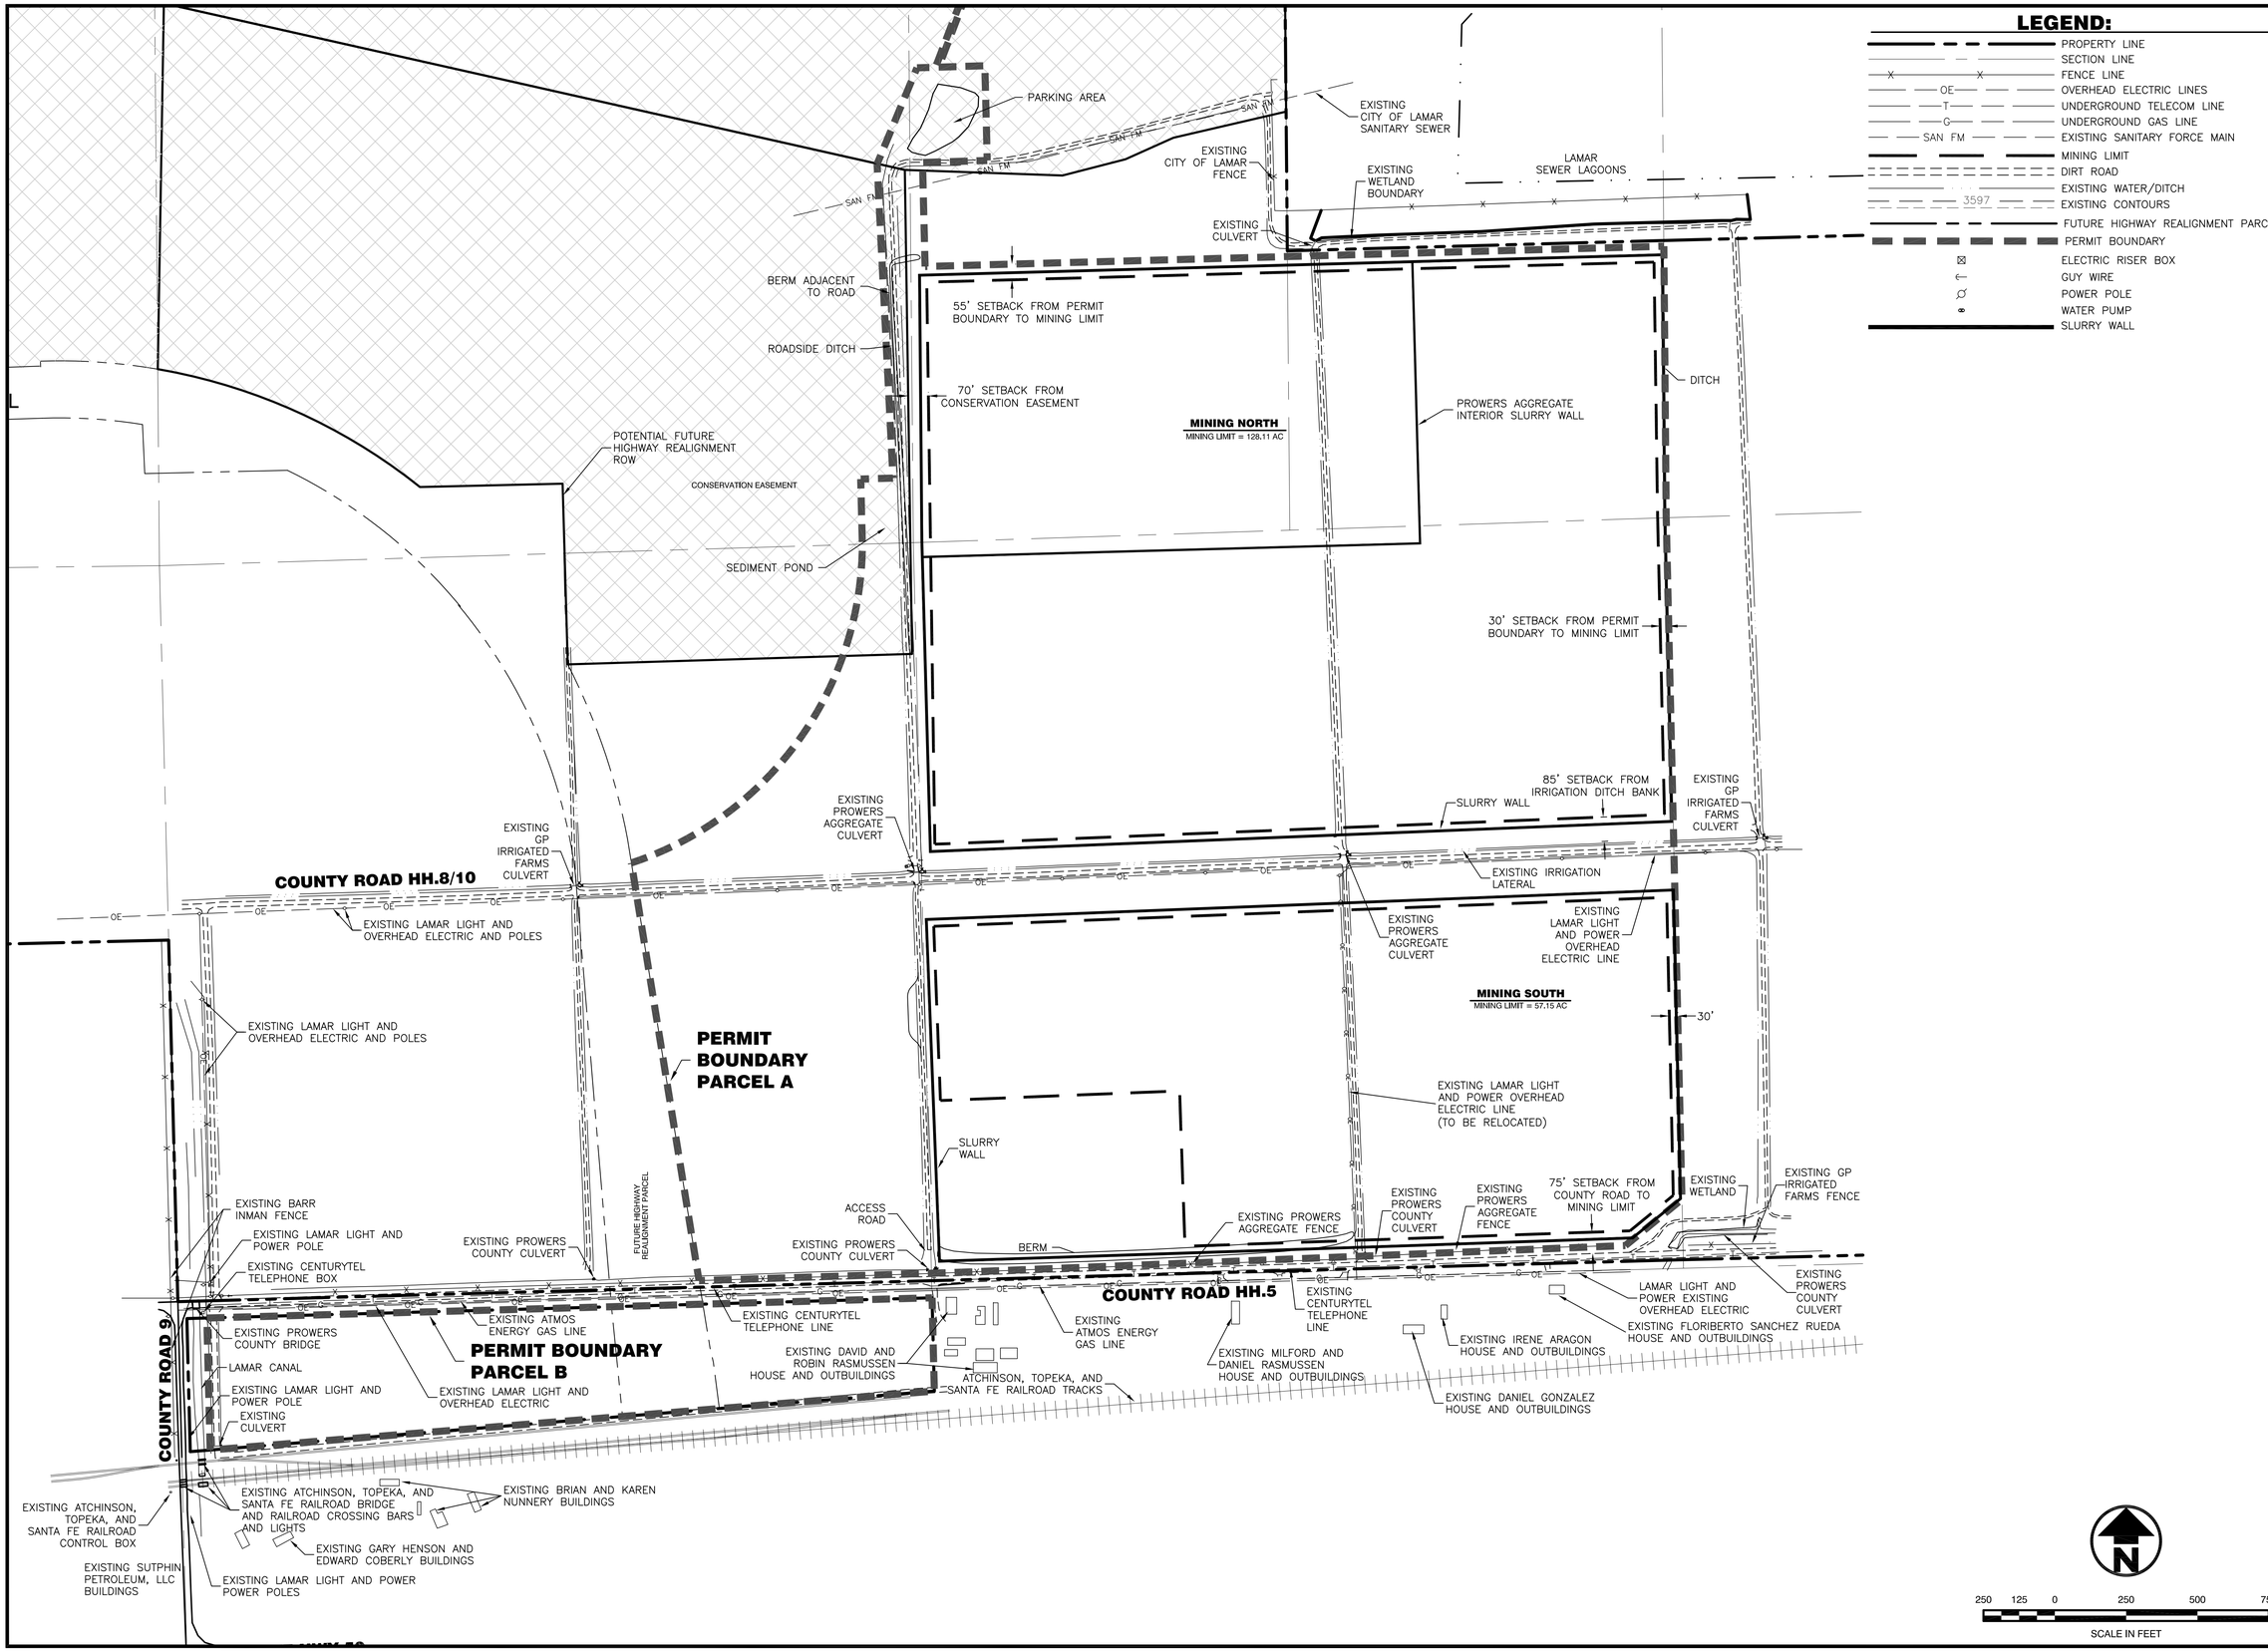

J&T Consulting, Inc.
305 Denver Avenue, Suite D
Fort Lupton, CO 80621
Ph: 303-857-6222 Fax: 303-857-6224
www.j-tconsulting.com

West Farm Pit

Exhibit C-2 - Permanent Man-Made Structures

Prowers Aggregate Operators, LLC

M-2008-078

REVISIONS

No.	Date	By	Chk	Description

J&T CONSULTING, INC.

Job #	07115
Date	12/17/18
Drawn By	WSS
Designed By	TPY
Checked By	JCY
File	JT- Exhibit S
Scale	1" = 250'

Sheet: 2 of: 2

P:\07115 GP Ranches LLC - Lamar\Drawings\Mining Plan\JT-2018 Mining plan 2.dwg, Plan, 12/20/2018 9:11:22 AM