EXISTING WATER LINES (CITY OF GREELEY)

EXISTING GAS LINE (SINCLAIR PIPELINE COMPANY)

60' TEMPORARY CONSTRUCTION EASEMENT Rec No. 325837

EXISTING IMPROVED FARM ACCESS ROAD (NORTH TO WELD COUNTY ROAD 74)

2-TRACK DIRT ACCESS

APPROXIMATE MINING LIMITS

HARMONY GARDEN SITE PERMIT AREA M-2017-021 (HATCHED)

HARMONY WINDSOR PERMIT BOUNDARY PERMIT No. M-2017-056

COUNTY ROAD 13

BOTTOM OF PIT GRADED TO DRAIN FINAL ELEVATIONS DEPEND ON MATERIAL AVAILABILITY

HARMONY GARDEN SITE PERMIT BOUNDARY M-2017-021

HARMONY WINDSOR PERMIT BOUNDARY PERMIT No. M-2017-056

HARMONY GARDEN SITE MINING LIMITS M-2017-021

APPROXIMATE MINING LIMITS

BOTTOM OF PIT GRADED TO DRAIN FINAL ELEVATIONS DEPEND ON MATERIAL AVAILABILITY

HARMONY WINDSOR PERMIT BOUNDARY PERMIT No. M-2017-056

0 300 600

Scale: 1" = 300'

© 2019 Microsoft Corporation © 2019 DigitalGlobe

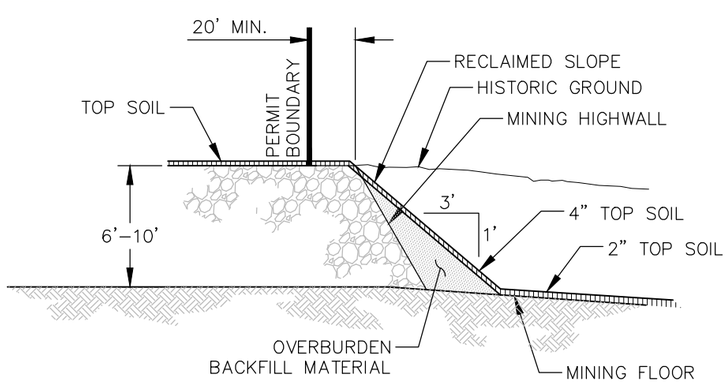

TYPICAL BACKFILL RECLAMATION

N.T.S.

General Notes

1. Anniversary Date Feb 13, 2019
2. Mining Completed May 2018
3. All Backfill/Regrading Complete June 2018
4. 10 Acres of Seeding Complete June / July 2018
5. Weed Management - mowing occurred November 2018 - Mowing and weed spraying will be complete spring 2019 2-4-D based chemical - Work will be performed by Connell Resources Inc.

No.	Revision	Date

CONNELL

CONNELL RESOURCES, INC.
7785 Highland Meadows Parkway, Suite 100 Fort Collins, Co 80528
PHONE: 970-223-3151 FAX: 970-223-3191

Project Name and Address:

Harmony Windsor Site (M-2017-056)
WCR 74 & LCR 13
Timnath, CO

Project: ***Annual Report Map***

Date: **February 1, 2019**

Sheet Number: **1** Number of Sheets: **1**

File: \\cri-fs-01\data\autocad\auto cad current\ jobs\harmony gardens\cri dwgs\2019\harmony gardens pit report.dwg Plotted By: lisa kelly 2/1/2019 1:11 PM
File Created: 2/1/2019 12:42:49 PM Last Saved: 2/1/2019 1:10 PM