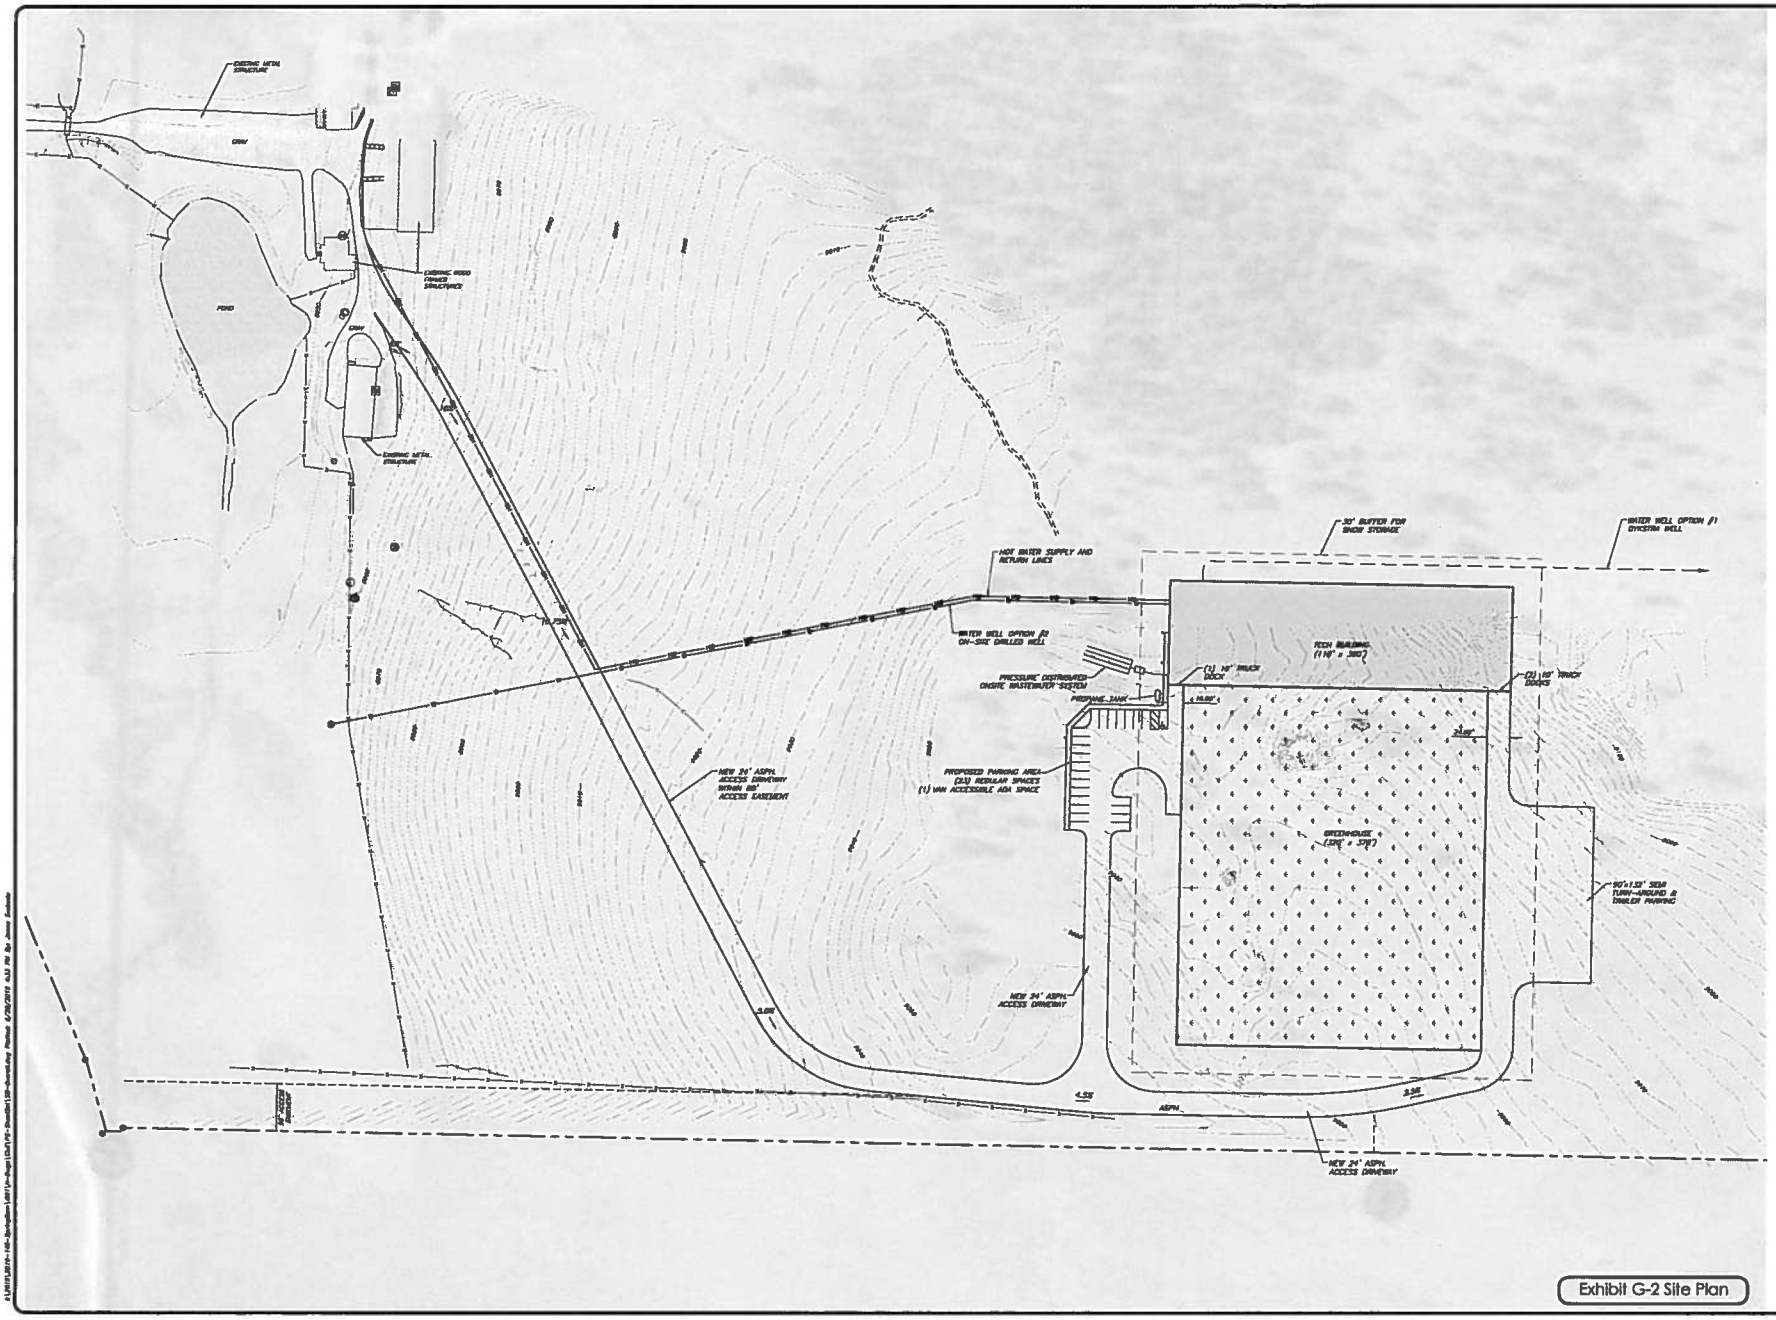

Graphic Scale

In Feet: 1" = 60'

SGM
103 W. Tomichi Ave, Suite A
Gunnison, CO 81230
970.641.5355 www.sgminc.com

COLORADO LICENSED PROFESSIONAL ENGINEER 38250

6/14/17

Spring Barn Hot Springs LUC
Gunnison County, Colorado

No.	Date	Revision

Project Milestone: Preliminary Not For Construction

Job No. 2019-144.001
Drawn by: JS
Date: 6.20.2019
Scale: 1" = 60'
Checked: JS
File: 00-Overall

Title: Overall Site Plan

Dwg No. 1

Of: 7