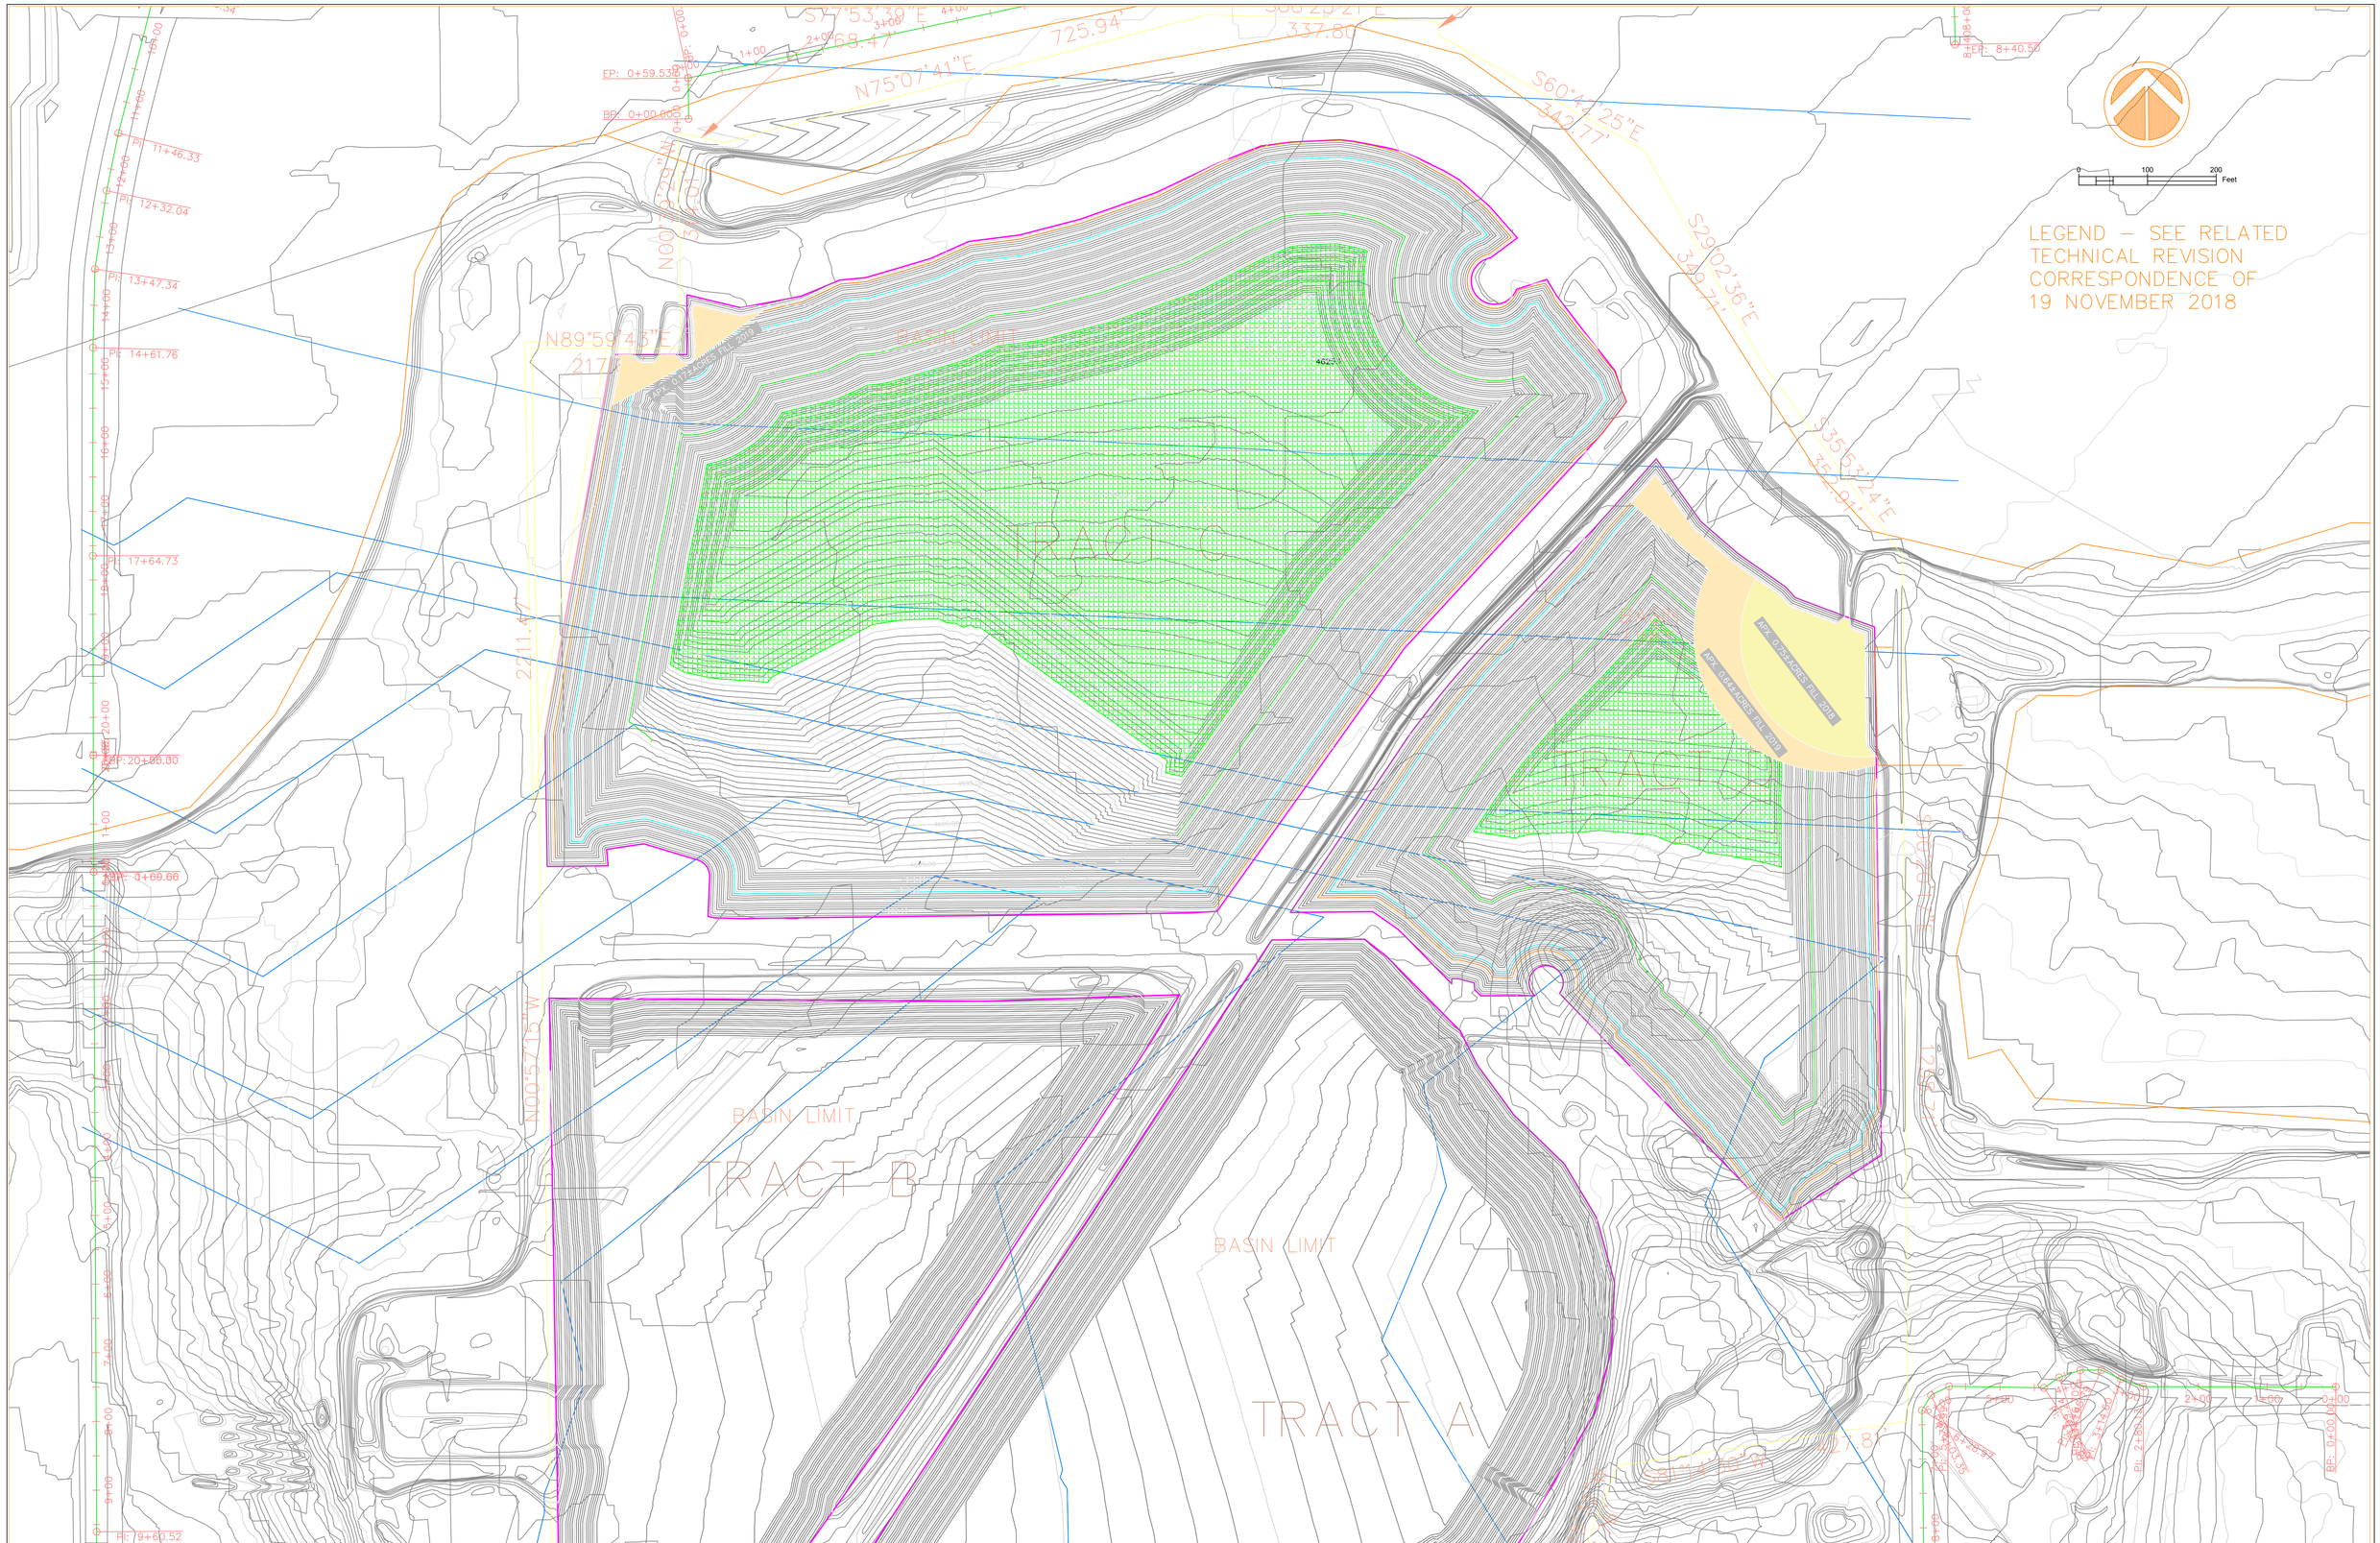


| | | | |
|---|---|---|---|
| VARRA COMPANIES, INC.<br>8120 GAGE STREET<br>FREDERICK, COLORADO 80534<br>TELEPHONE: (303) 666-6657 | PROJECT: Western Sugar – OMLR Annual Report 2018–19<br>DRAWING: Revised Grading Plan – Tract C & Tract D | NOTES: | SCALE: 1 inch = 100 feet<br>DATE: 31 July 2019<br>REVISION:<br>PAGE: 1 OF 1 |