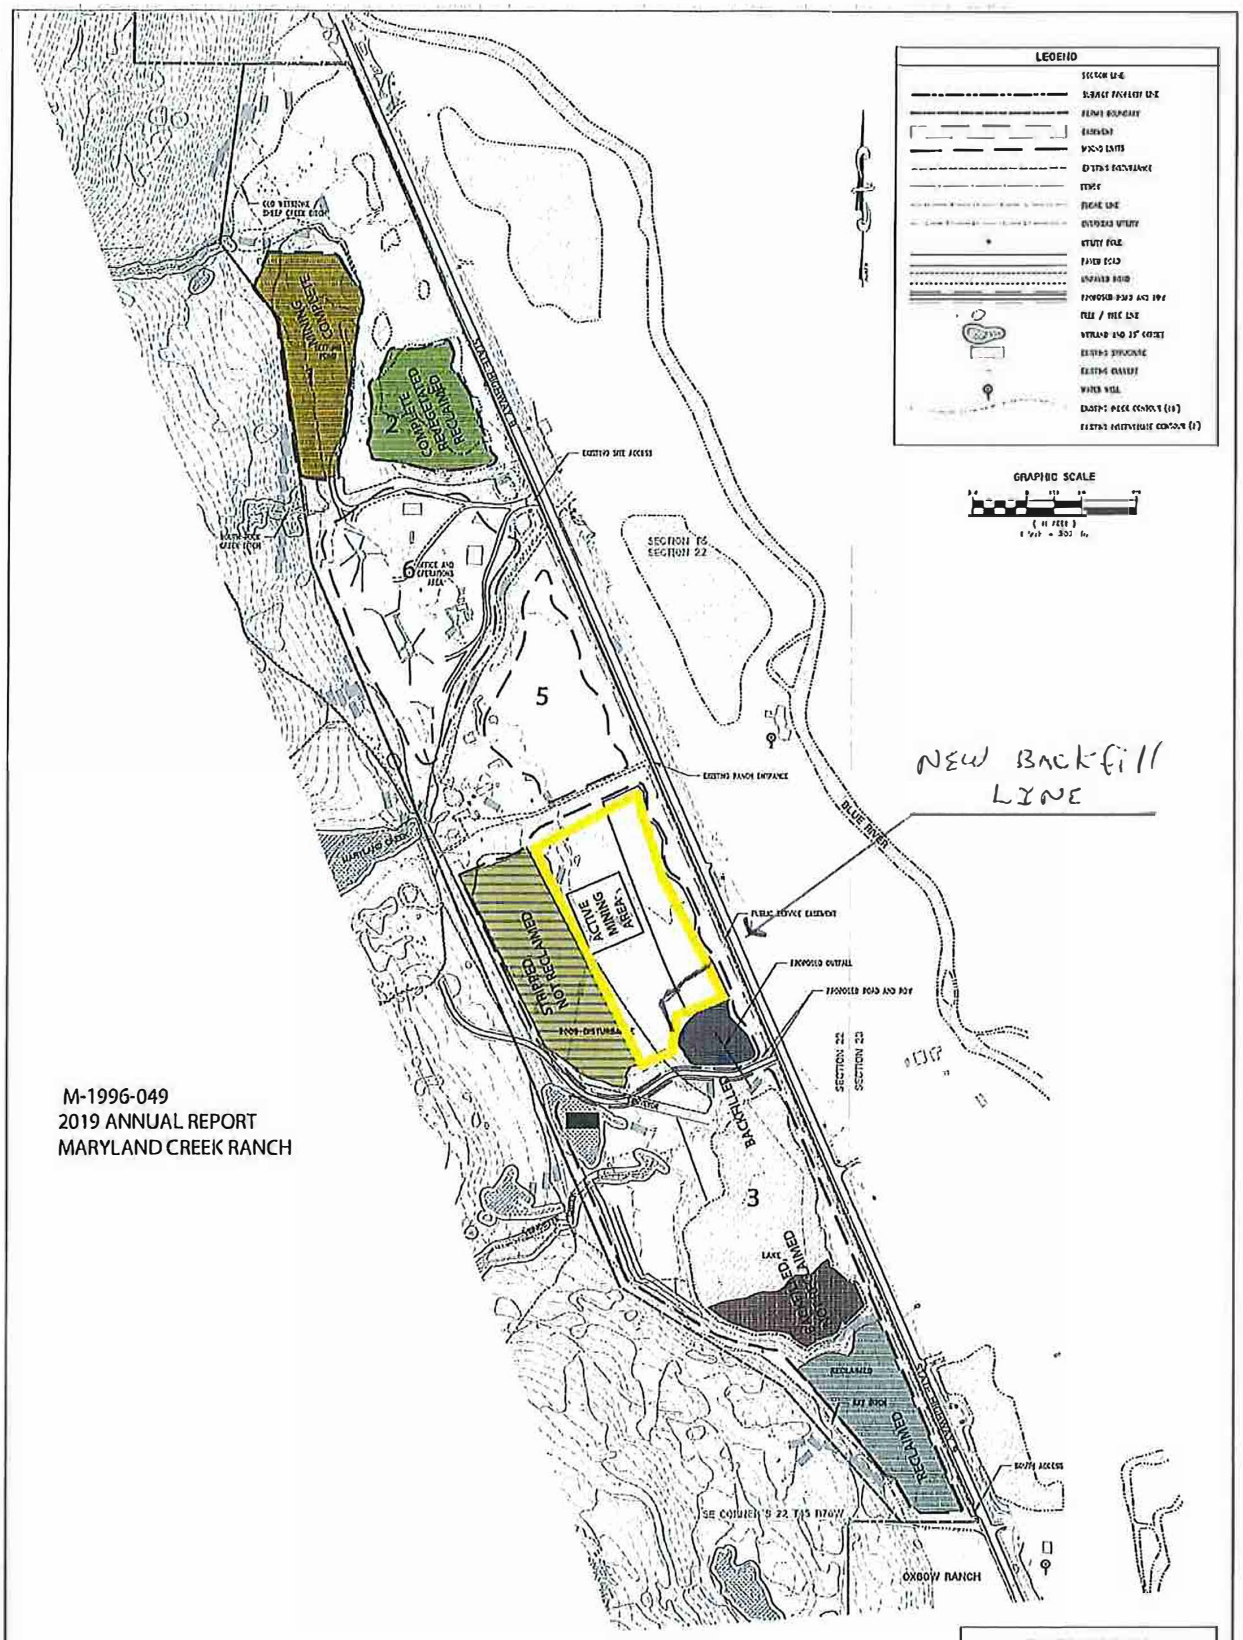
LEGEND
GRAPHIC SCALE
STATE HIGHWAY 9
EXISTING SITE ACCESS
SECTION 15
SECTION 22
5
EXISTING RANCH ENTRANCE
NEW BACKFILL LINE
BLUE RIVER
ACTIVE MINING AREA
SURPLUS NOT RECLAIMED
PUBLIC ROADS EASEMENT
PROPOSED OUTFALL
PROPOSED ROAD AND ROW
SECTION 23
SECTION 23
BACKFILLED
3
LAKE
RECLAIMED
RECLAIMED
SE CORNER S 22 T15 R76W
OXBOW RANCH
M-1996-049
2019 ANNUAL REPORT
MARYLAND CREEK RANCH
EXHIBIT C-2: MINING PLAN MAP
REFERENCES:
PREPARED BY:
BANKS AND GESSO, LLC.
APPLICANT:
EVERIST MATERIALS, LLC
PROJECT:
MARYLAND CREEK RANCH
DRMS AMENDMENT
REVISION