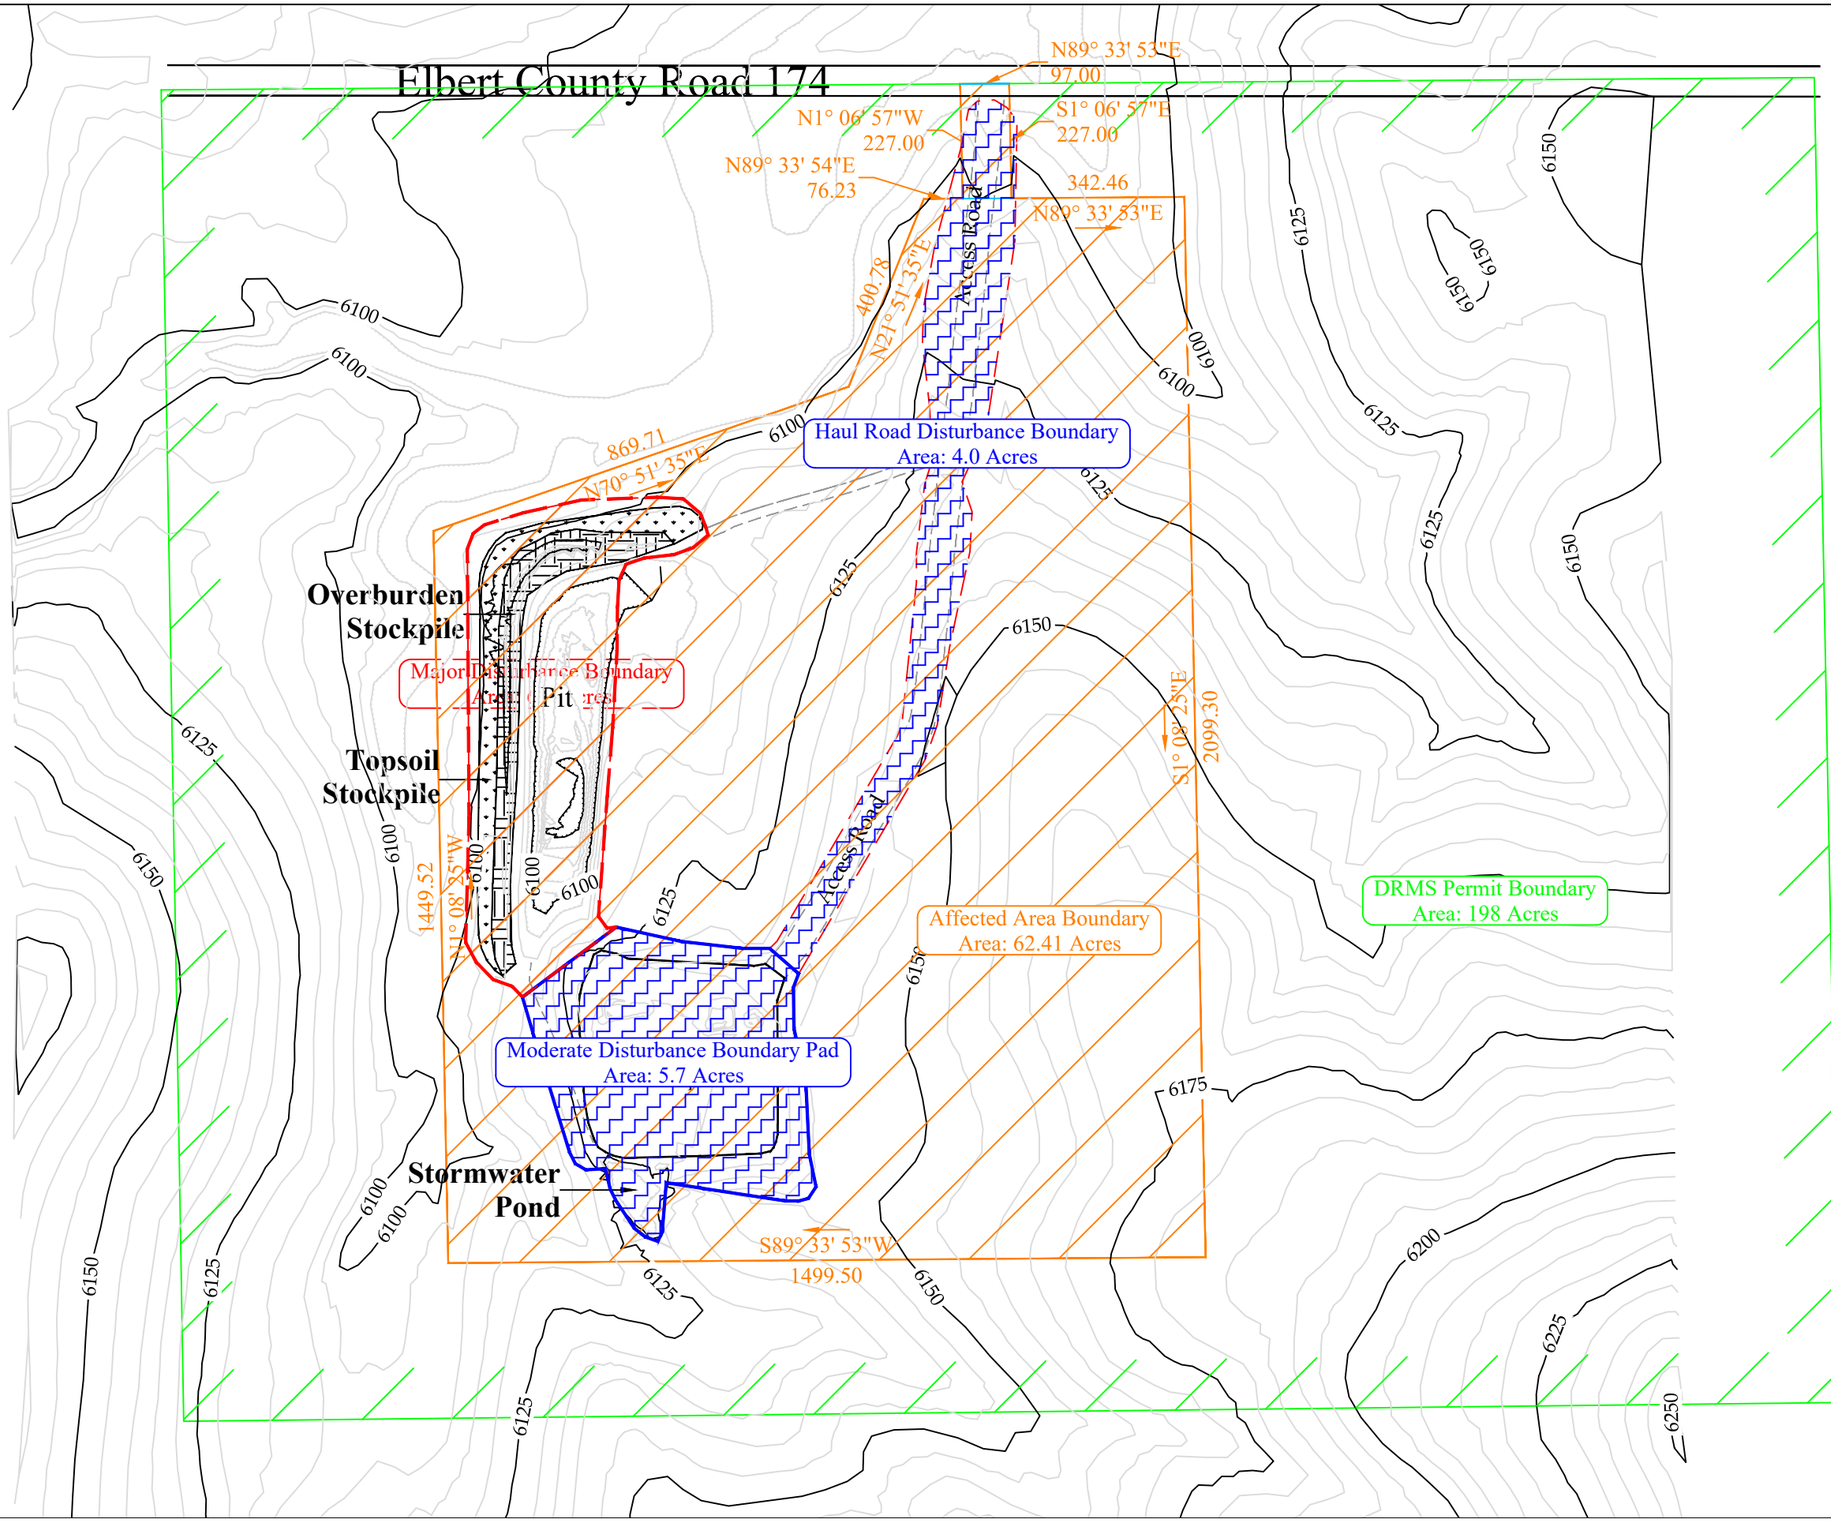

General Shale Brick, Inc.

1845 W. Dartmouth Ave
Denver, Colorado 80110
Phone (303) 783-3000

DRAWING TITLE

Navajo Mine
2019-2020 DRMS Annual Report Site Map

CONTOUR INTERVAL: 5'	DRAWING NUMBER:	REVISION: –	A SHT. 1 OF 1
	DRAWN BY: Jason E. Mathews	DATE:	May 6, 2020
	APPROVAL BY:	SCALE:	1" = 300'

CONFIDENTIAL
THIS DRAWING IS THE PROPERTY OF GENERAL SHALE BRICK, INC. AND SHALL NOT BE COPIED OR REPRODUCED IN WHOLE OR IN PART OR DISCLOSED TO ANY PERSON OR ENTITY OUTSIDE THE COMPANY WITHOUT THE WRITTEN CONSENT OF GENERAL SHALE BRICK INC.

DRAWING FILE NAME
Navajo 2020A.dwg

N