CAUTION: IF THIS SHEET IS NOT 24"x36" IT IS A REDUCED PRINT

RECLAMATION SITE MAP

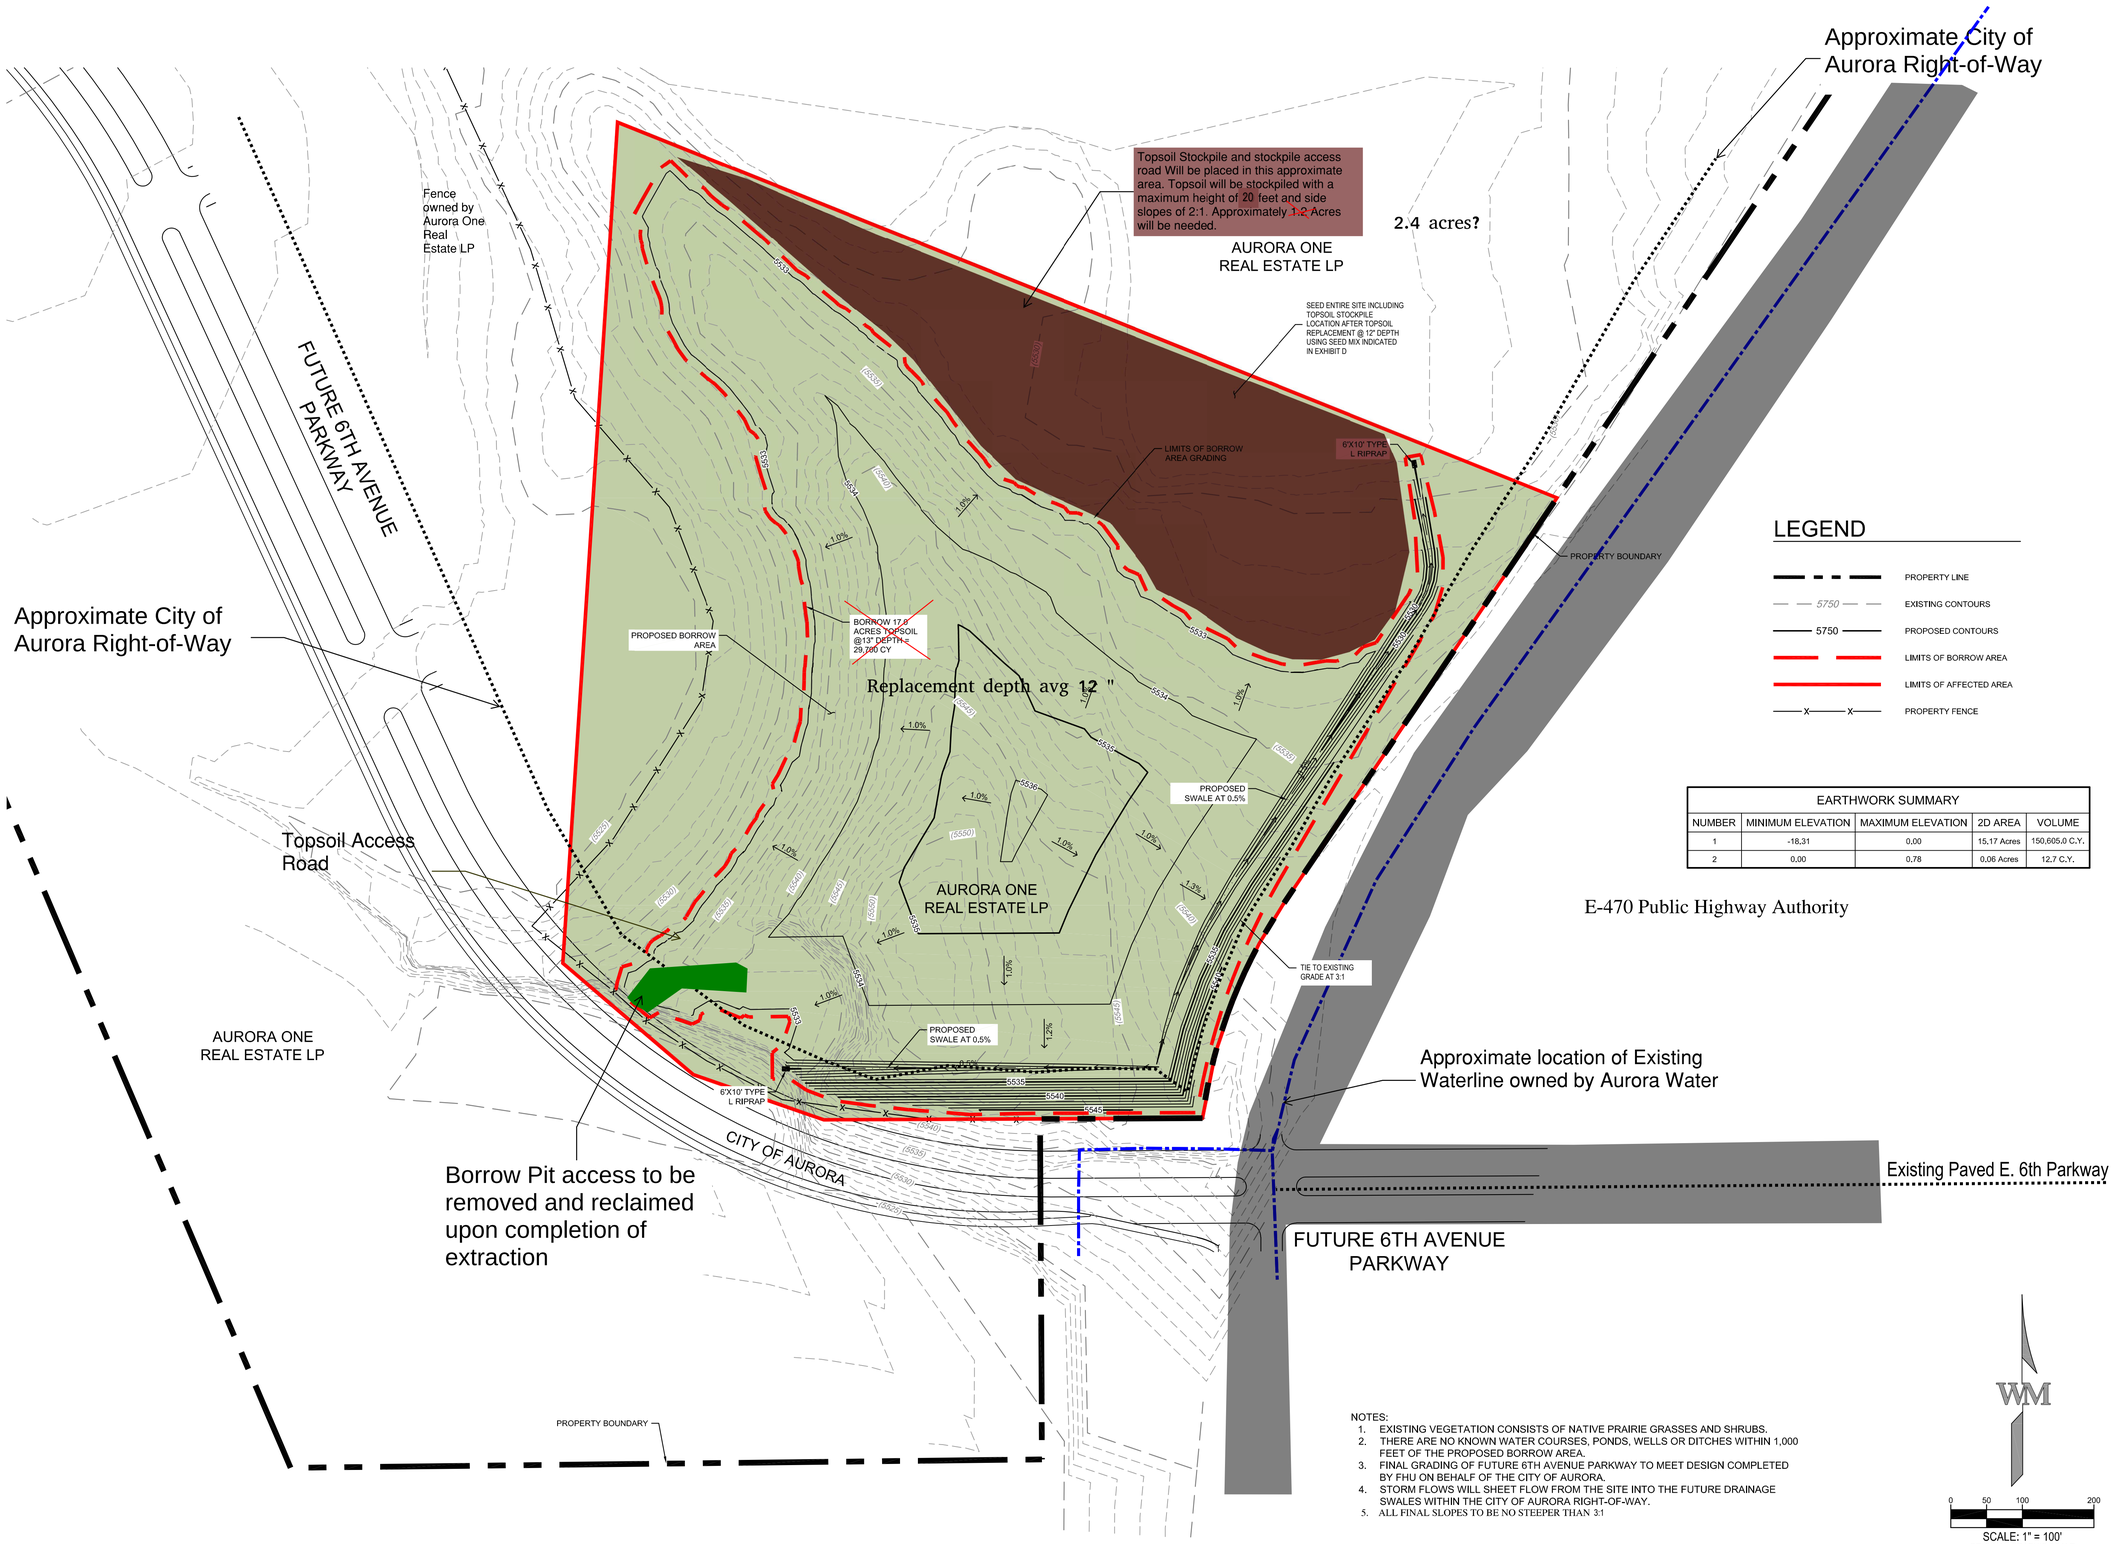

EARTHWORK SUMMARY				
NUMBER	MINIMUM ELEVATION	MAXIMUM ELEVATION	2D AREA	VOLUME
1	-18.31	0.00	15.17 Acres	150,605.0 C.Y.
2	0.00	0.78	0.06 Acres	12.7 C.Y.

NOTES:
1. EXISTING VEGETATION CONSISTS OF NATIVE PRAIRIE GRASSES AND SHRUBS.
2. THERE ARE NO KNOWN WATER COURSES, PONDS, WELLS OR DITCHES WITHIN 1,000 FEET OF THE PROPOSED BORROW AREA.
3. FINAL GRADING OF FUTURE 6TH AVENUE PARKWAY TO MEET DESIGN COMPLETED BY FHU ON BEHALF OF THE CITY OF AURORA.
4. STORM FLOWS WILL SHEET FLOW FROM THE SITE INTO THE FUTURE DRAINAGE SWALES WITHIN THE CITY OF AURORA RIGHT-OF-WAY.
5. ALL FINAL SLOPES TO BE NO STEEPER THAN 3:1

WARE MALCOMB
LEADING DESIGN FOR COMMERCIAL REAL ESTATE
990 south broadway
suite 230
denver, co 80209
p. 303.561.3333
waremalcomb.com

COLORADO LICENSED PROFESSIONAL ENGINEER
FOR AND ON BEHALF OF WARE MALCOMB

6TH AVENUE PARKWAY
BORROW PIT

NO.	DATE	REMARKS

JOB NO.:	DCS17-4055
PA / PM:	GB
DRAWN BY:	SL
DATE:	06/22/2018

SHEET
EX-2
Sheet 1 of 1

THESE DRAWINGS AND SPECIFICATIONS ARE THE PROPERTY AND COPYRIGHT OF WARE MALCOMB AND SHALL NOT BE USED ON ANY OTHER WORK EXCEPT BY AGREEMENT WITH WARE MALCOMB. WRITTEN DIMENSIONS SHALL TAKE PRECEDENCE OVER SCALED DIMENSIONS AND SHALL BE VERIFIED ON THE JOB SITE. ANY DISCREPANCY SHALL BE BROUGHT TO THE NOTICE OF WARE MALCOMB PRIOR TO THE COMMENCEMENT OF ANY WORK.