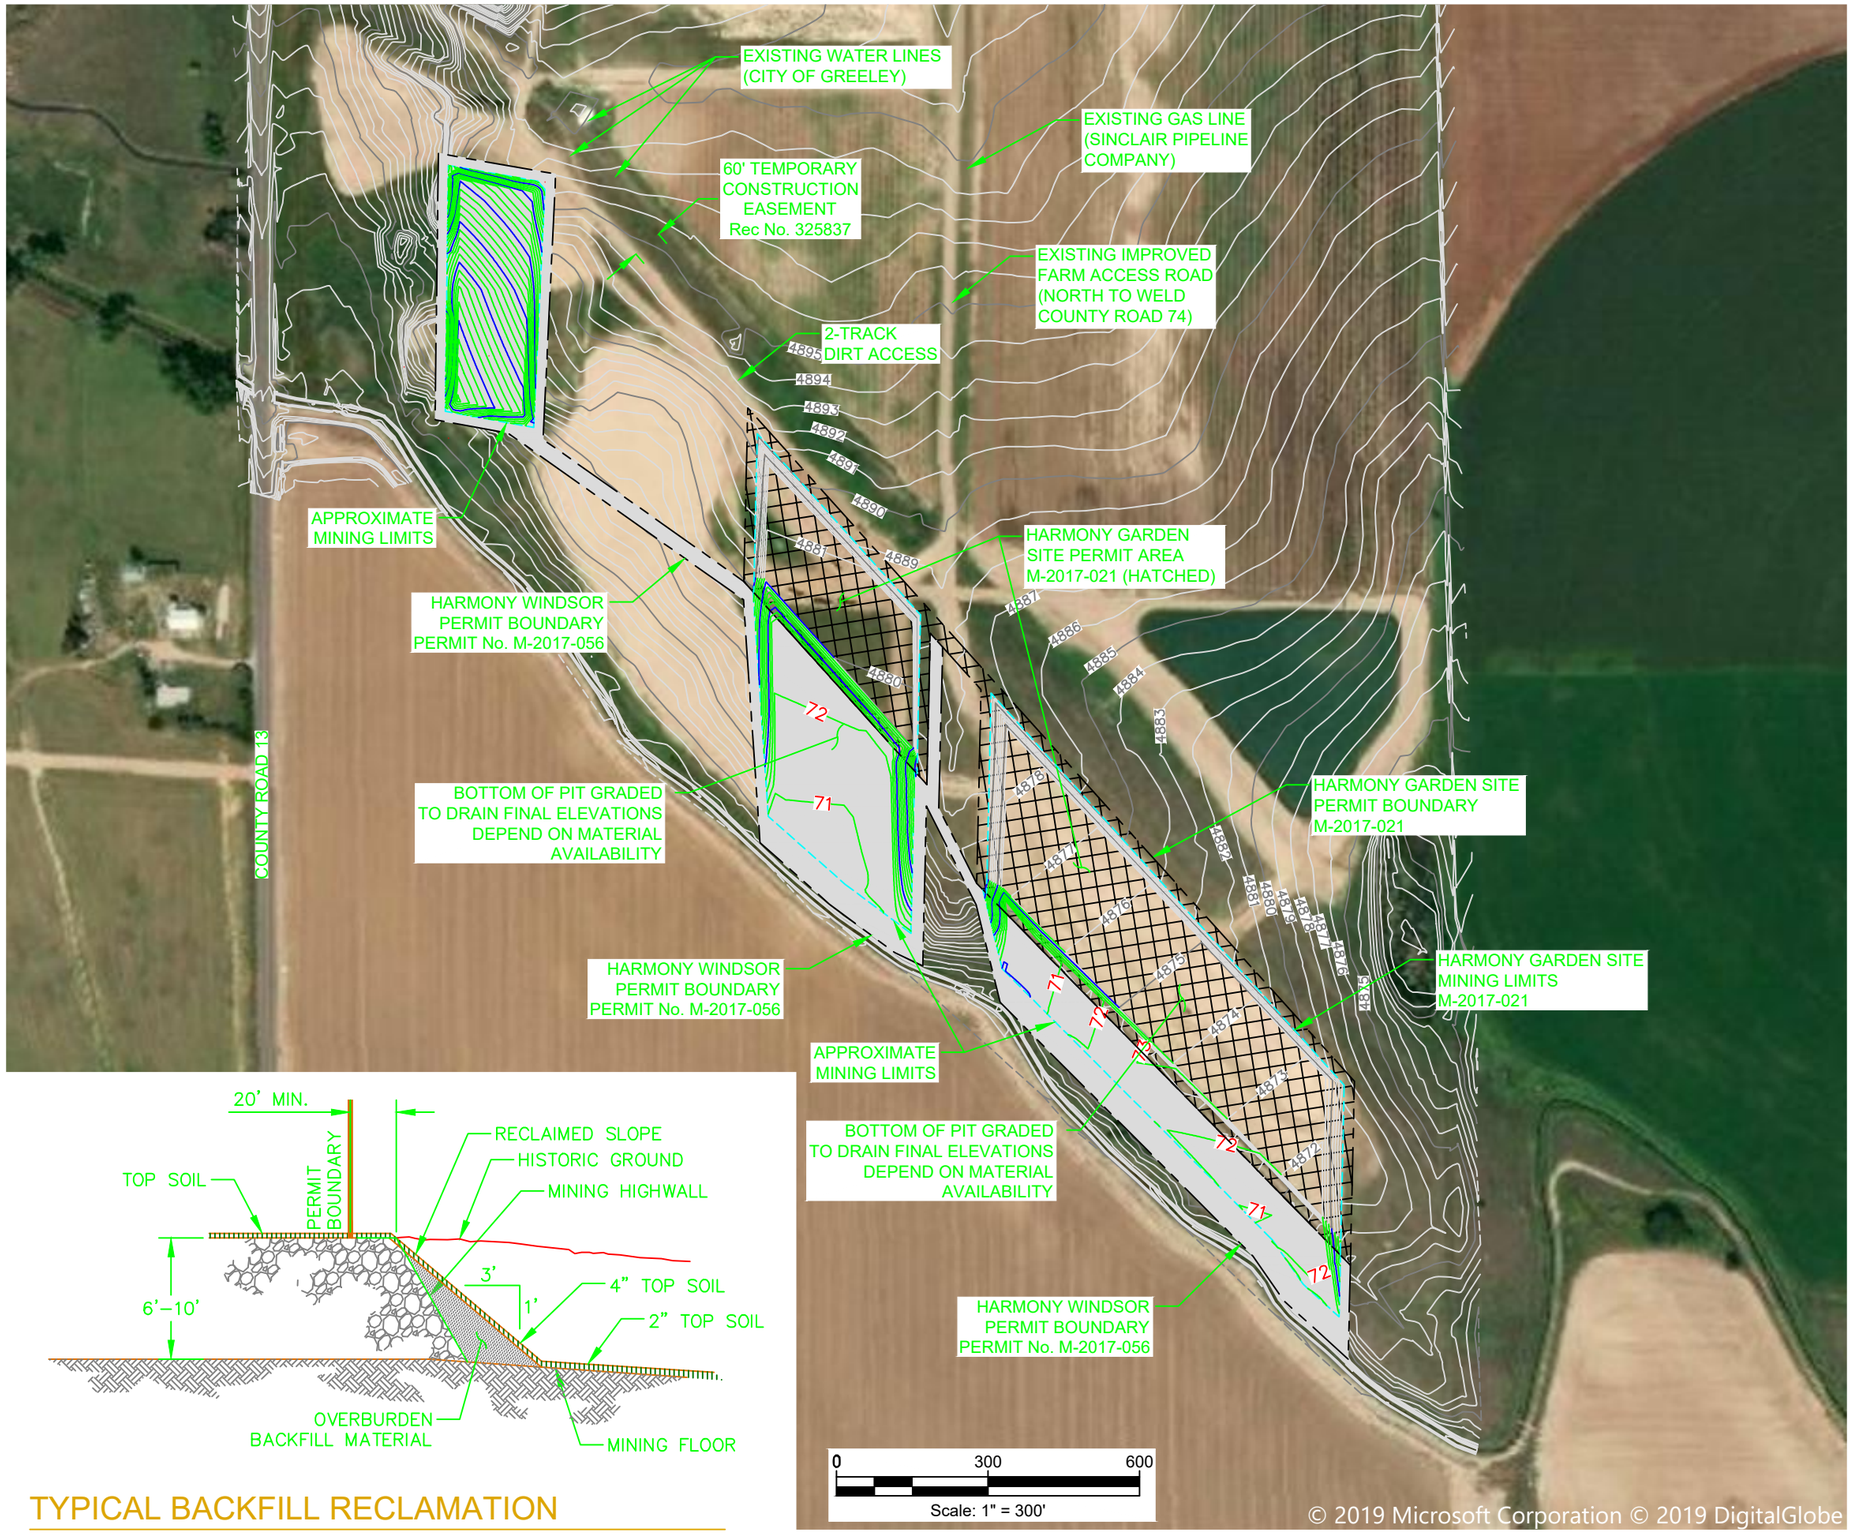

TYPICAL BACKFILL RECLAMATION

N.T.S.

General Notes

1. Anniversary Date August 2, 2020.
2. Mining Completed May 2018.
3. All Backfill/Regrading Complete June 2018.
4. 10 Acres of Seeding Complete June / July 2018.
5. Weed Management will consist of mowing east pit area.
6. All other areas of pit have been taken over by by the property owner as a commercial tree farm.
7. A Request for a full and final release has been submitted June 8, 2020.

No.	Revision	Date

CONNELL

CONNELL RESOURCES, INC.
7785 Highland Meadows Parkway, Suite 100 Fort Collins, Co 80528
PHONE: 970-223-3151 FAX: 970-223-3191

Project Name and Address:

Harmony Windsor Site (M-2017-056)
WCR 74 & LCR 13
Timnath, CO

Project: ***Annual Report Map***

Date: **July 13, 2020**

Sheet Number: **1** | Number of Sheets: **1**

File: s:\autocad\auto cad current\ p\ba\harmony gardens\crd\dwg\2020\ harmony gardens pit report_aug.dwg Plotted By: lisa kelly 7/13/2020 10:32 AM
File Saved: 7/13/2020 10:28 AM Last Saved: 7/13/2020 10:32 AM