

Appendix A

Visual Inspections



c:\users\pkos\documents\projects\pikeview\monitoring\draft_sept2020\pikeview ptisms_30oct2020v2 2020.10.30 2:03:24 PM



5. HEALED CRACK ABOVE SLIDE




4. CRACK AT CREST OF SLIDE



6. GULLY DIVERTS RUNOFF TO SLIDE



7. VIEW UP ESCARPMENT

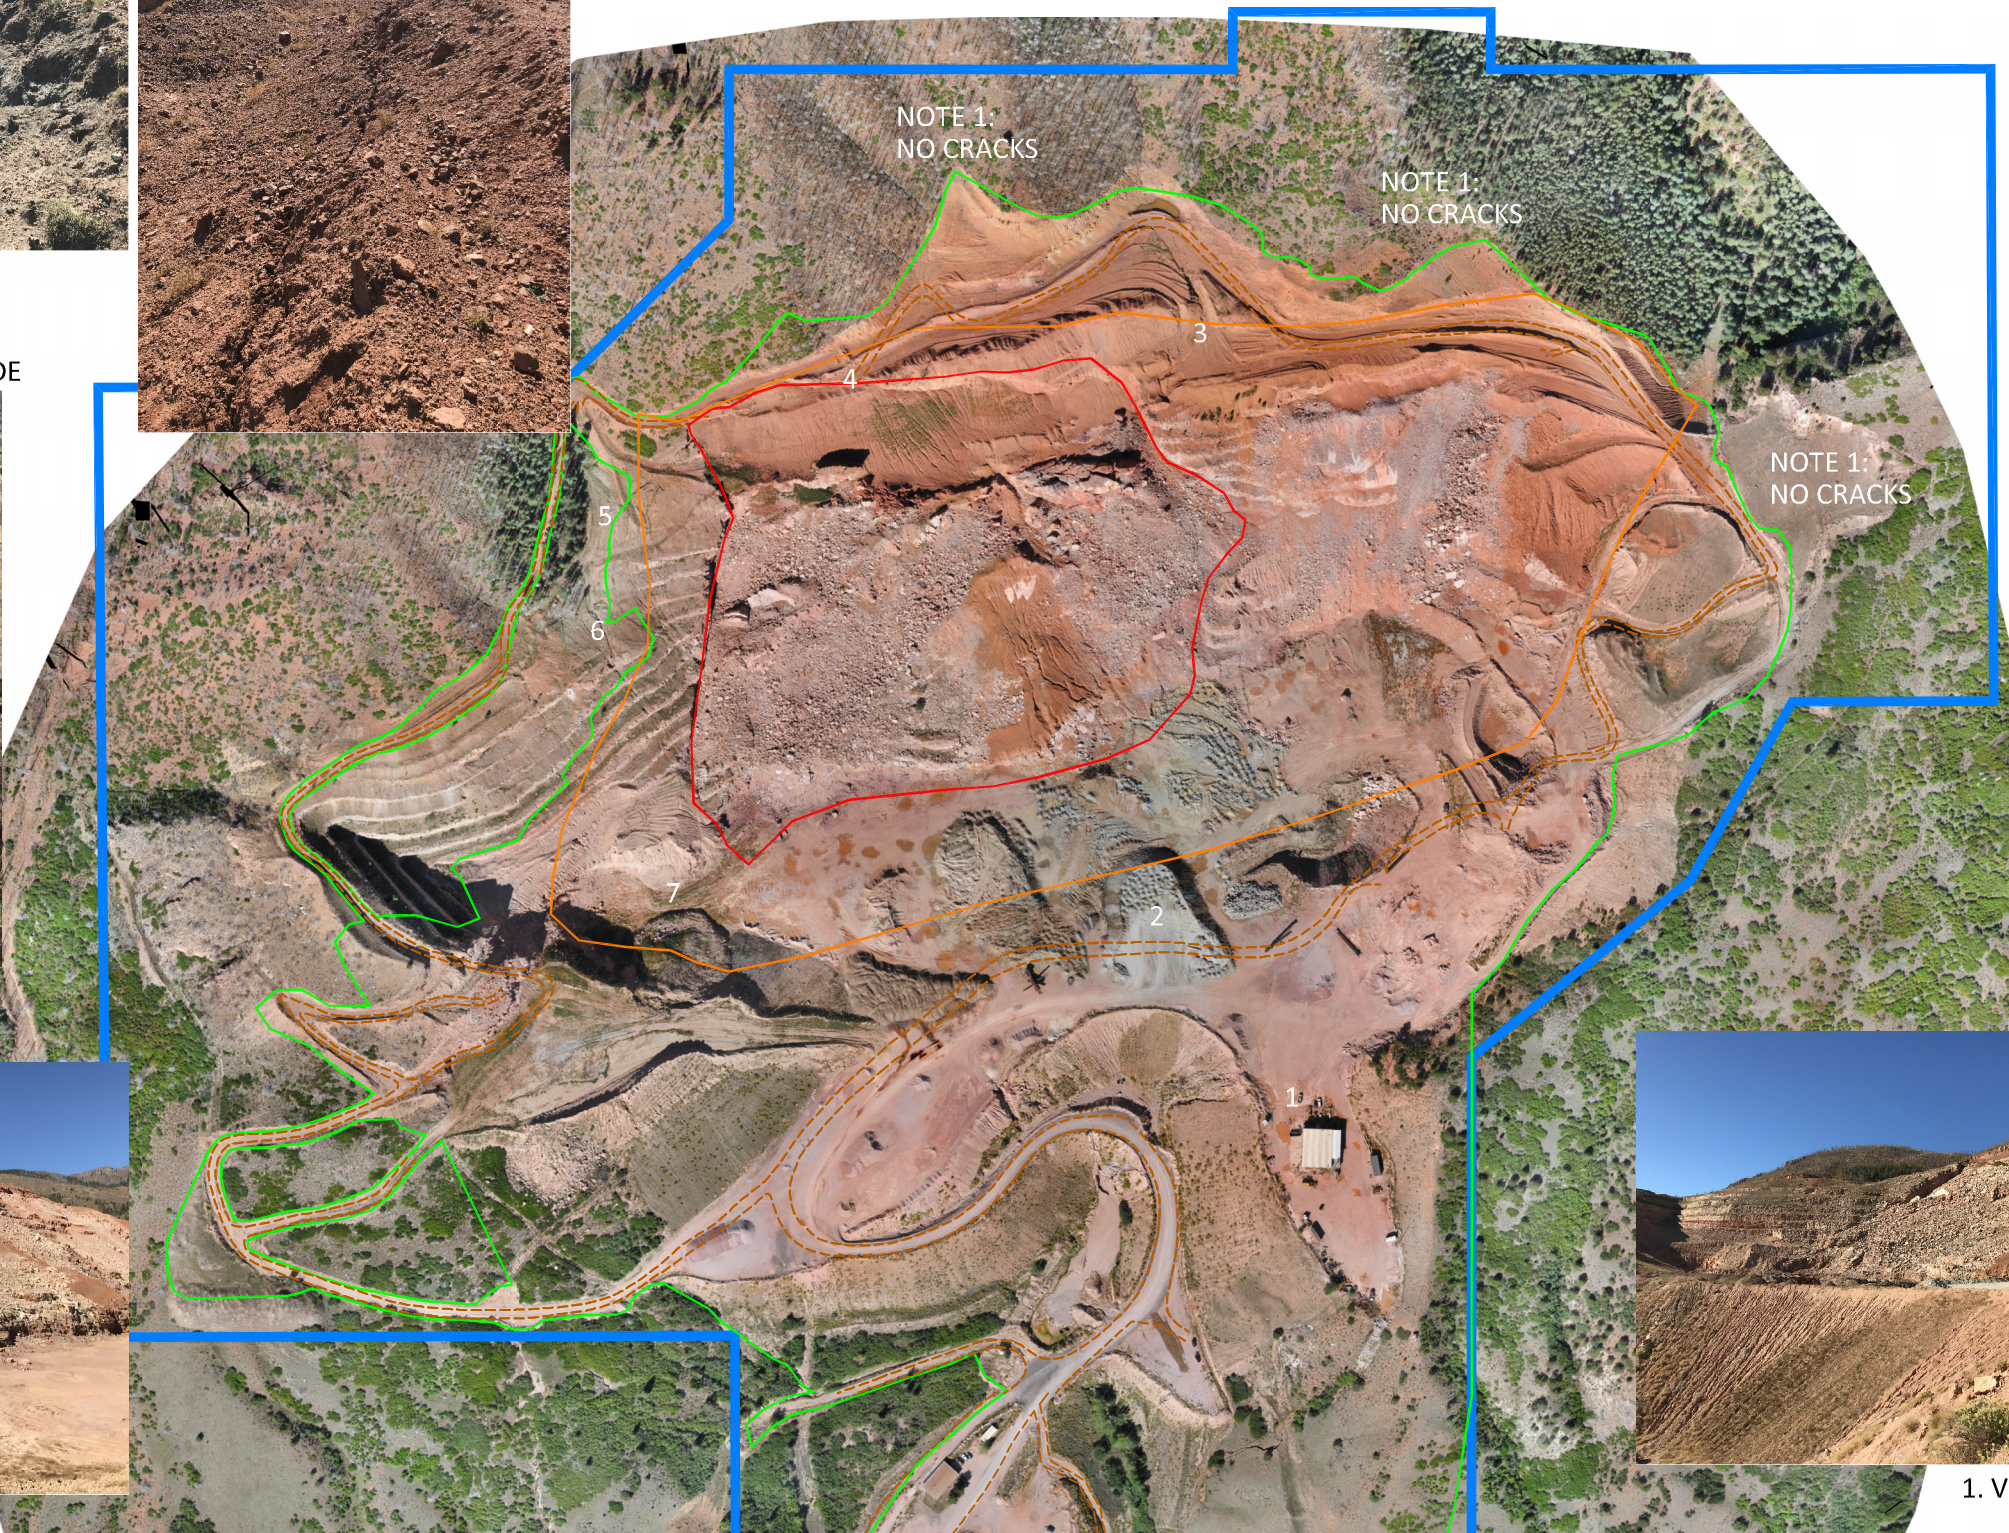

3. GULLY DIVERTS RUNOFF TO SLIDE AREA



2. FILL STOCKPILED FOR FUTURE PLACEMENT



1. VIEW FROM SURVEY STATION




Stantec Consulting Services Inc.
2000 South Colorado Boulevard Suite 2-300
Denver CO 80222-7933
Tel: (303) 758-4058
www.stantec.com

LEGEND

- Permit/Affected Lands Boundary
- Proposed Disturbance Limit
- Landslide Extent
- Buttress Fill Extent

NOTES

1. NO CRACKS OBSERVED IN THIS AREA.
2. ALL PHOTOS TAKEN OCTOBER 13, 2020.

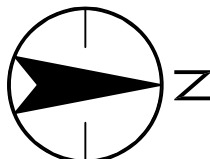

0 400' 800'

Client/Project

CONTINENTAL MATERIALS
CORP.
PIKEVIEW QUARRY SLOPE
MONITORING

Project No.

227419041

Title

OBSERVATIONS FROM
OCTOBER INSPECTION

Revision

#

Drawn By
PK

Date

2020.10.30

Figure No.

2