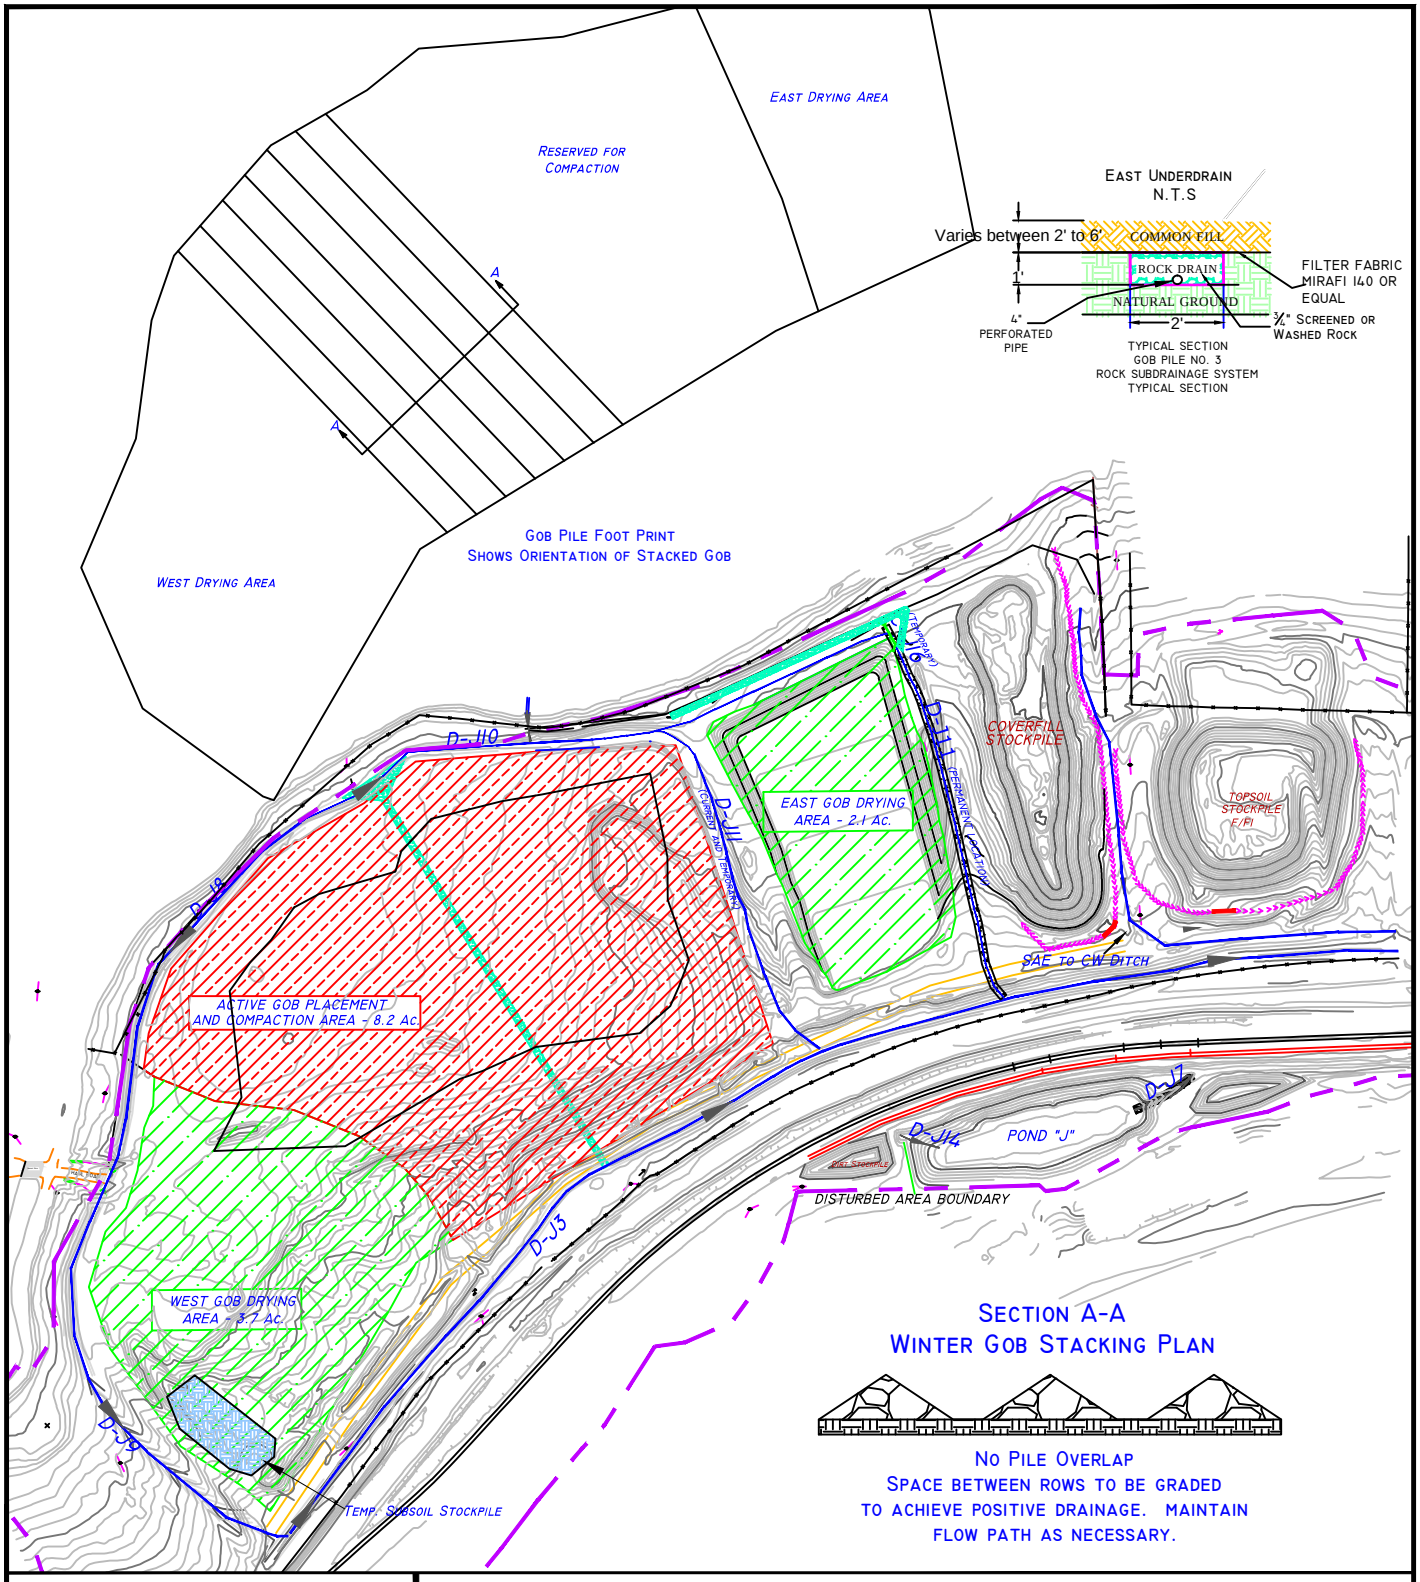

N
W E
S
ONE INCH

DESIGNED BY:	J.E.S.	02/27/14
REVISED BY:	T.K.B.	10/29/20

PROJECT: BOWIE RESOURCES, LLC

TITLE: GOB PILE #3 DRYING/PLACEMENT LOCATION
OPERATIONAL SEDIMENTATION CONTROL PLAN

DMG I.D. No. C - 1996 - 083

SCALE: NOT TO SCALE

DWG. NAME: