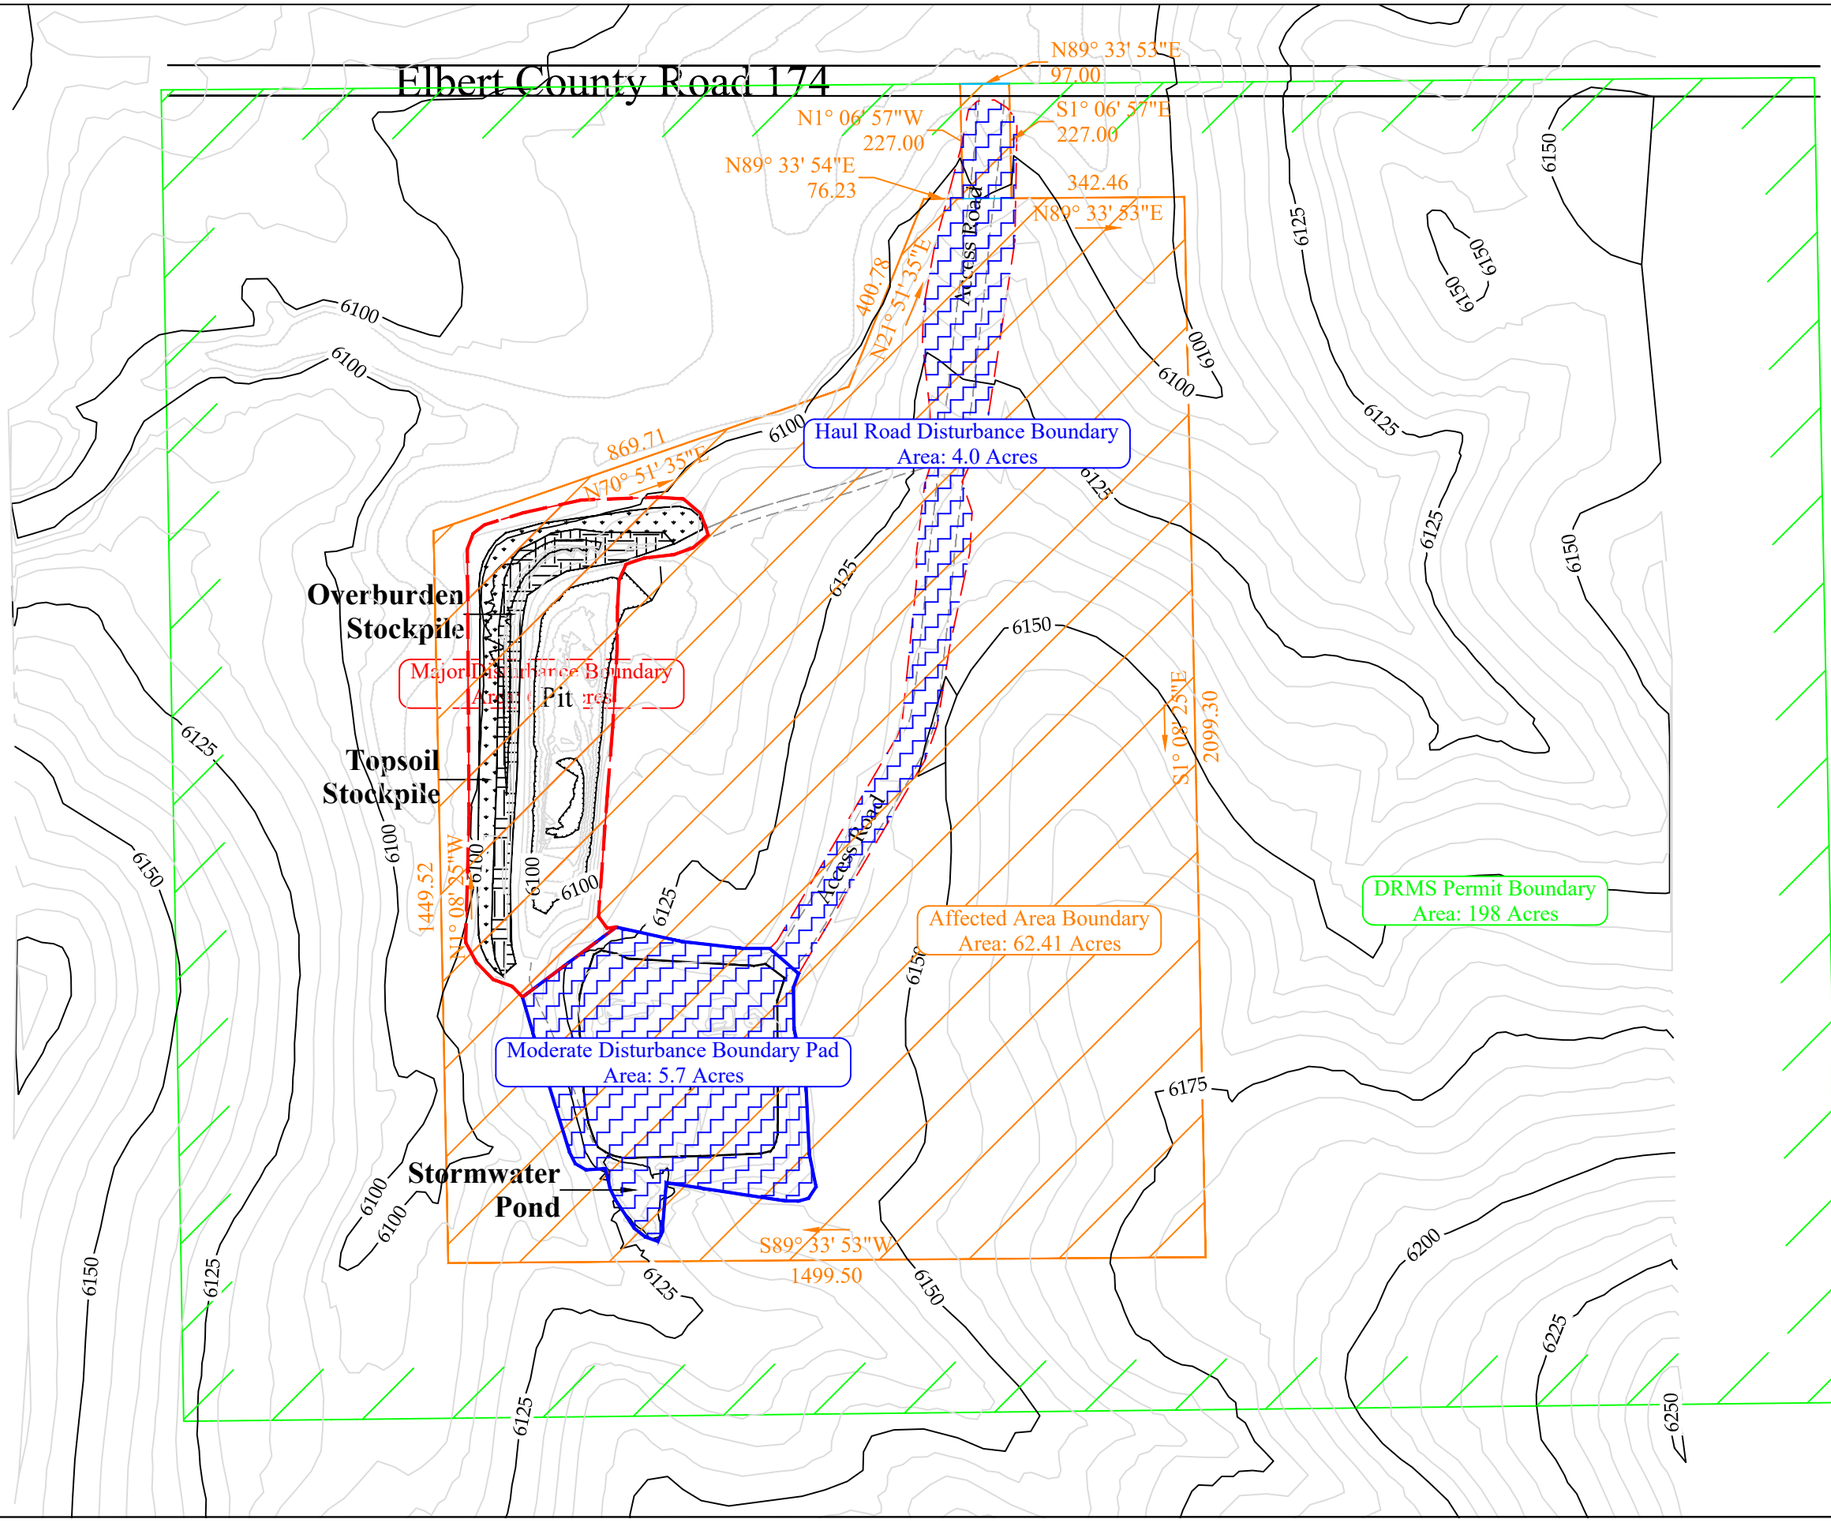

General Shale Brick, Inc.

1845 W. Dartmouth Ave
Denver, Colorado 80110
Phone (303) 783-3000

DRAWING TITLE

Navajo Mine
2020-2021 DRMS Annual Report Site Map

CONTOUR INTERVAL: 5'	DRAWING NUMBER:	REVISION: –	A SHT. 1 OF 1
	DRAWN BY: Jason E. Mathews	DATE:	April 23, 2021
	APPROVAL BY:	SCALE:	1" = 300'

CONFIDENTIAL
THIS DRAWING IS THE PROPERTY OF GENERAL SHALE BRICK, INC. AND SHALL NOT BE COPIED OR REPRODUCED IN WHOLE OR IN PART OR DISCLOSED TO ANY PERSON OR ENTITY OTHER THAN THE OWNER, NOR USED FOR ANY PURPOSE WITHOUT THE WRITTEN CONSENT OF GENERAL SHALE BRICK INC.

DRAWING FILE NAME
Navajo 2021A.dwg