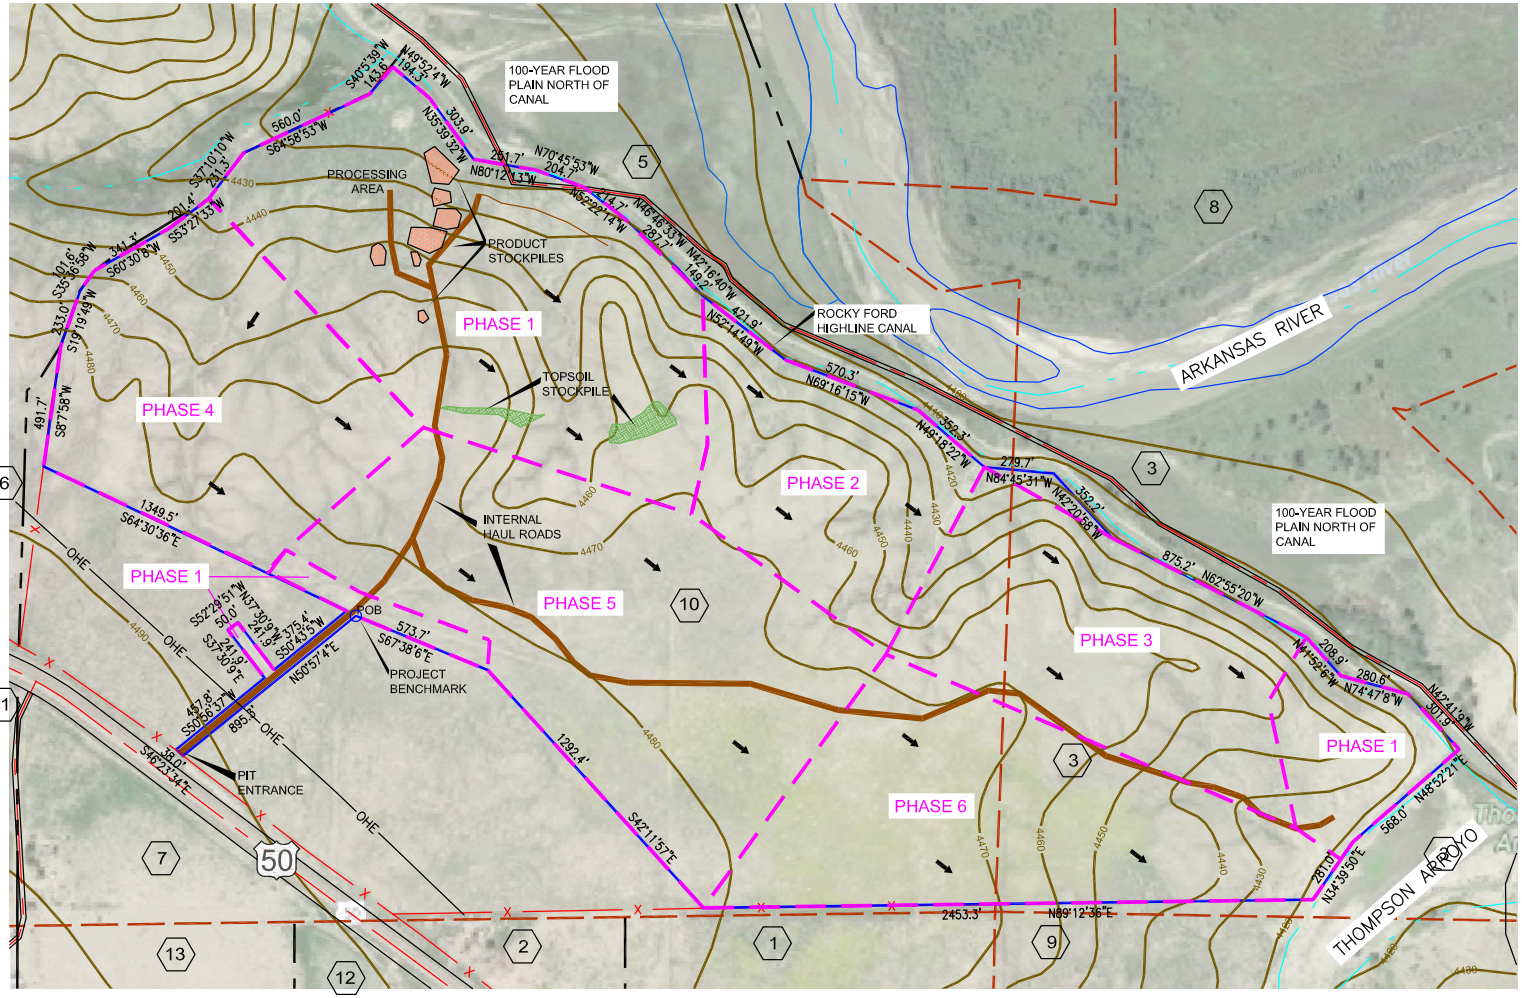


MAP LEGEND

- 112 PERMIT BOUNDARY
- ADJACENT PROPERTIES
- XX — ADJACENT PROPERTY OWNER
- 7860 — 10' CONTOUR INTERVAL FROM USGS TOPO
- PUBLIC ROADS
- HAUL ROAD
- X — RANCH FENCE
- OHE — OVERHEAD POWER LINE
- PHASE BOUNDARY
- DIRECTION OF MINING
- TOPSOIL STOCKPILE
- PRODUCT STOCKPILE

MINING TIME TABLE

PHASE 1: 55.5 ACRES
START MINING FALL OF 2006, AND TAKE FOUR (12) YEARS TO MINE, 2006–2018.

PHASE 2: 20.7 ACRES
MINING IS TO START AFTER PHASE 1 & PLANS TO TAKE FIVE (5) YEARS TO MINE, 2018–2023.

PHASE 3: 28.6 ACRES
MINING IS TO START AFTER PHASE 2 & PLANS TO TAKE FIVE (5) YEARS TO MINE, 2023–2028.

PHASE 4: 30.6 ACRES
MINING IS TO START AFTER PHASE 3 & PLANS TO TAKE FIVE (5) YEARS TO MINE, 2028–2033.

PHASE 5: 47.1 ACRES
MINING IS TO START AFTER PHASE 4 & PLANS TO TAKE EIGHT (8) YEARS TO MINE, 2033–2041.

PHASE 6: 33.8 ACRES
MINING IS TO START AFTER PHASE 5 & PLANS TO TAKE THREE (6) YEARS TO MINE, 2041–2047.

ALL DATES ARE DEPENDENT ON MARKET DEMAND.

RECLAMATION WILL BE DONE CONCURRENTLY WITH MINING.

N

0 500 1000

SCALE : 1" = 500'
CONTOUR INTERVAL 10 FEET
BASEMAP SOURCE: USGS 7.5' QUAD OF NEPESTA, COLO., 2016

APPROXIMATE COORDINATES AT ENTRY GATE

38.18569° N LAT
104.19637° W LON

| ID | Parcel Number | Owner Name | ID | Parcel Number | Owner Name |
|---|---|---|---|---|---|
| 1 | 1135000061 | SANCHEZ STEVEN | 9 | 1136000001 | STATE OF COLORADO |
| 2 | 1135000060 | ROMERO DAVID E + SUSAN | 10 | 1100000135 | GAUDREAULT DANIEL J TR |
| 3 | 1100000100 | GAUDREAULT DANIEL J TR | 11 | 1100000094 | DOOLIN LAVINA MARIE |
| 4 | 1135000079 | HERNANDEZ RODOLFO + LUCIA | 12 | 1135000083 | JOHNSON DARRYL W + DEBORAH S |
| 5 | 1100000123 | HIGH LINE CANAL CO | 13 | 1135000091 | DOOLIN LAVINA MARIE |
| 6 | 1100000134 | MARTIN MARIETTA MATERIALS | | | |
| 7 | 1100000093 | TUBERGEN PATRICIA | | | |

2021 ANNUAL REPORT MAP

# BIG "G" GRAVEL PIT

CLIENT: Daniel J. Gaudreault & Barbara J. Gaudreault

CONSULTANT: GAGLIANO ENGINEERING, INC.

DRMS FILE NO. M-2006-081

PREPARED BY: J.V. GAGLIANO

EXHIBIT C

MINING MAP

DATE: 10/03/17