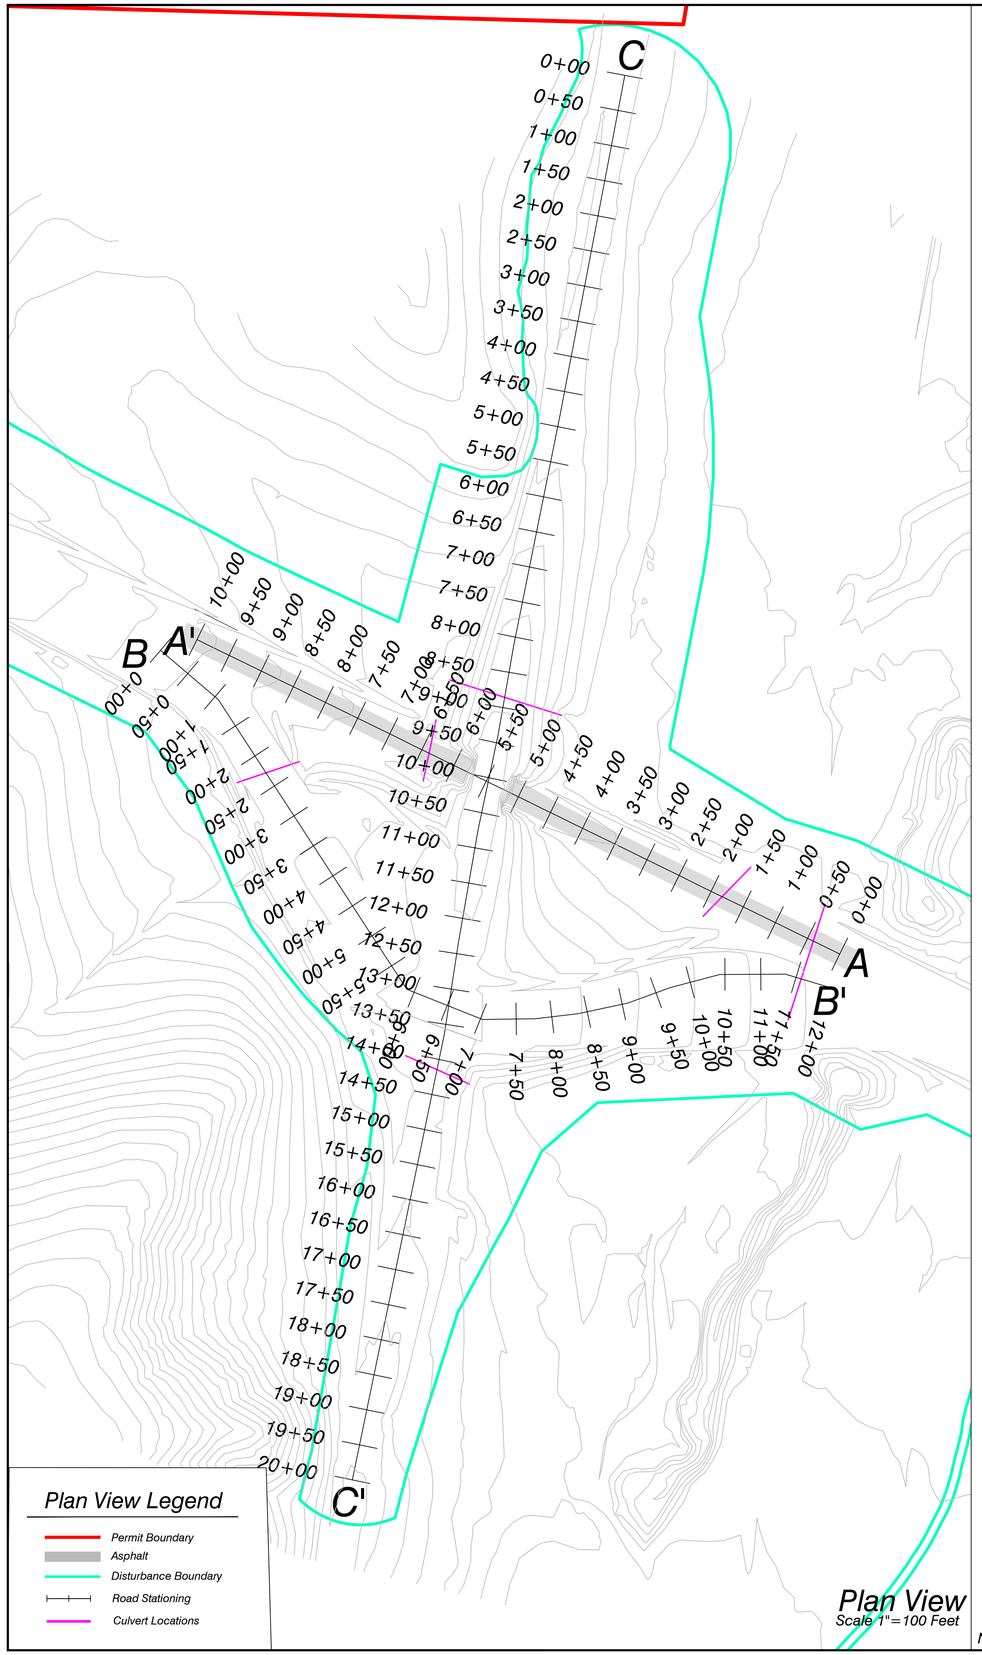

Plan View Legend

- Permit Boundary
- Asphalt
- Disturbance Boundary
- Road Stationing
- Culvert Locations

Plan View
Scale 1"=100 Feet

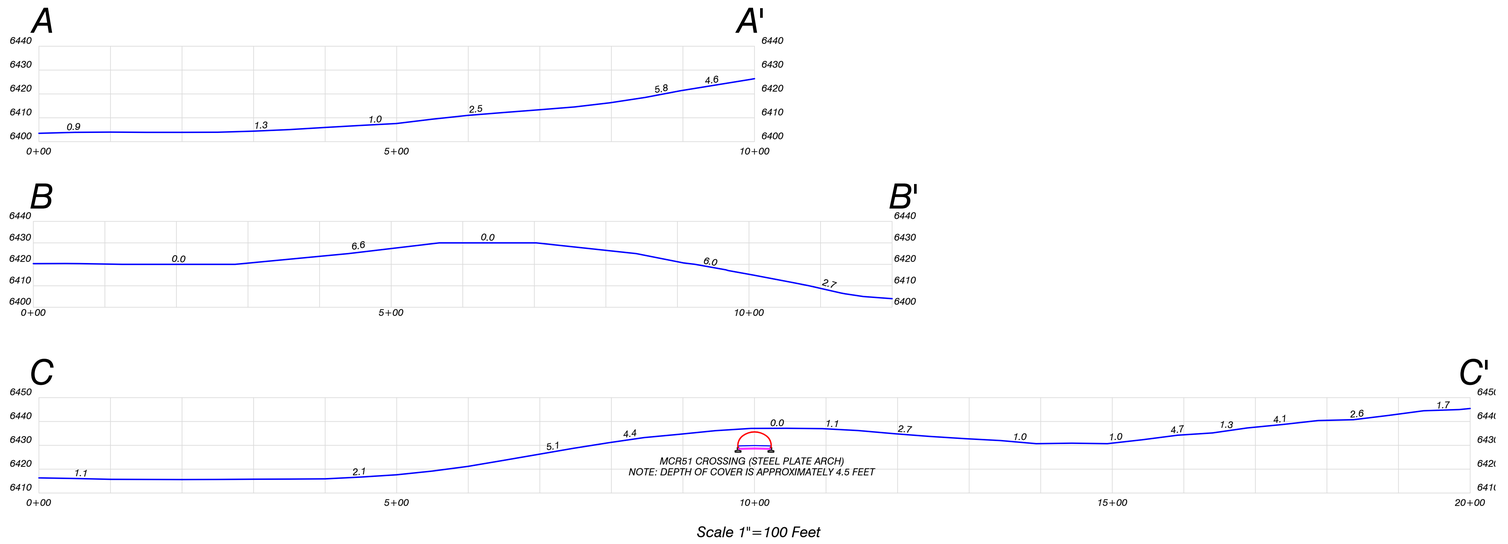

Scale 1"=100 Feet

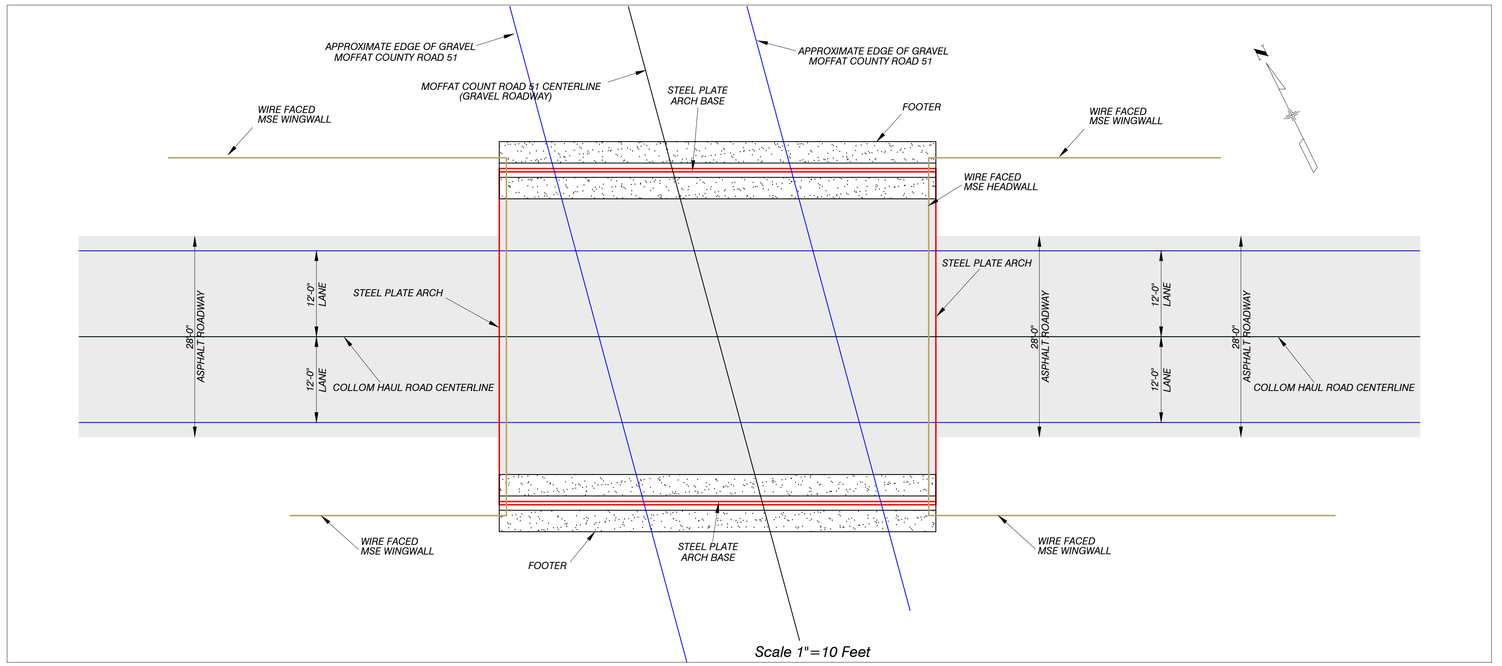

Scale 1"=10 Feet

N
W E
S

100' 0 100' 200'
Contour Interval 5 Foot

Note: Please see Map 25E for the overall as-built configuration of the Collom Haul Road.

ENGINEERS CERTIFICATION

I, LEE E. SAMPSON, hereby certify that this map has been reviewed by me and is true and correct to the best of my knowledge and information, relying on information supplied by experts employed by Colowyo Coal Company or qualified consultants working for Colowyo Coal Company, and that I am a Professional Engineer licensed in Colorado as required by the provisions of C.R.S. 12-25-101 through C.R.S. 12-25-119. IN WITNESS WHEREOF, I have hereunder set my hand and affixed my seal.

COLORADO LICENSED
LEE E. SAMPSON
47031
4/20/22
PROFESSIONAL ENGINEER

Collom Haul Road
Elevated Crossing
Moffat County Road 51

COLOWYO COAL COMPANY
SAFETY - PEOPLE - PRODUCTION - ENERGY

Colowyo Coal Company
5731 State Highway 13
Meeker, Colorado 81641

SCALE: As Noted
DATE: 12/30/16
DRWG. BY: TCP-RWF/ESI
APPROVED BY:

DRWG NO. **MAP 25F**

No.	REVISION	DATE	BY	CHK
1	Revised Disturbance Boundary, North End Design and added Detour Road	3/1/17	Tony	DW
TR-133	Revised Design to As-Built	7/30/19	Tony	DW
TR-153	New Design at MCR 51 Crossing, Updated B-B' Updated Disturbance Boundary	4/20/22	Tony	LES