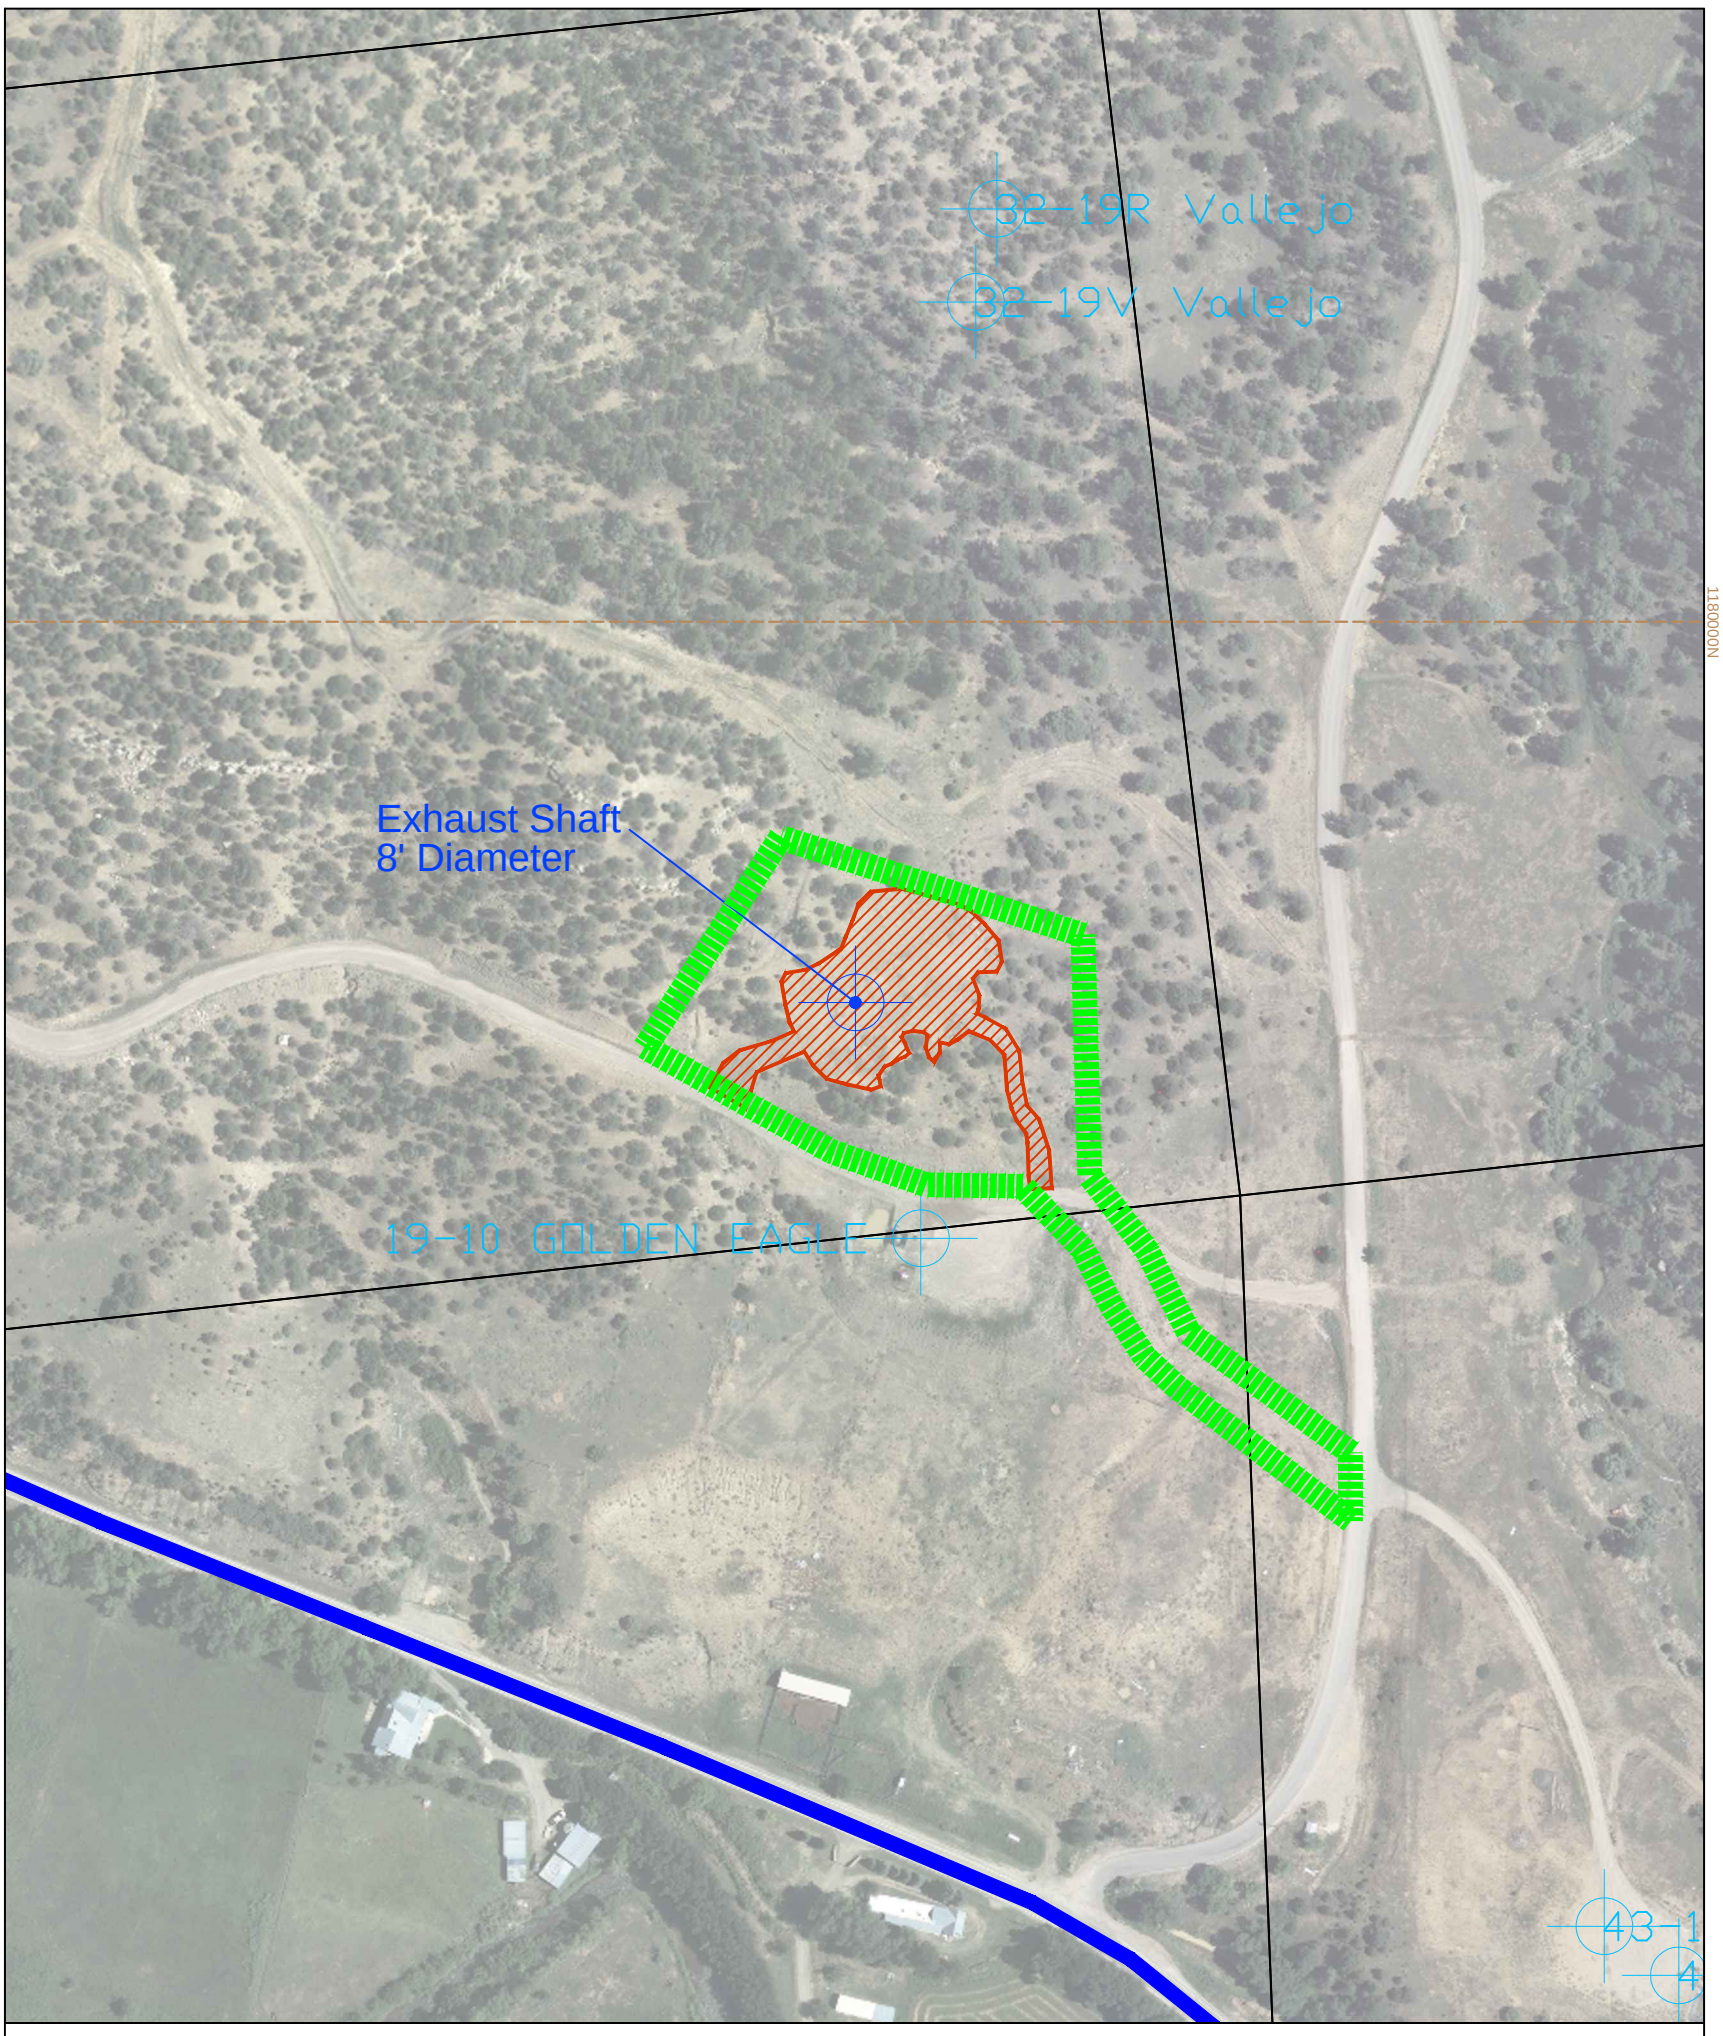

0 200

Scale: 1" = 200'

Map Grid—State Plane Zone 0503 NAD83

Legend

- Golden Eagle Fan Site
- Highway
- Reclaimed Area
- Oil and Gas
- Well Exhaust Shaft
- 21 Section

Information presented on this map has been reviewed by me and is accurate to the best of my knowledge and information.

Date Signature of Professional Engineer

Information presented on this map has been reviewed by me and is accurate to the best of my knowledge and information.

Signature Date

New Elk Mine
Golden Eagle Airshaft

DESIGNED BY: * DRAWN BY: JHT/RGT	DATE: 4-15-2017 SCALE: 1" = 200'
cline mining corporation	PERMIT MAP TR-57 Map 11B

New Elk Coal Company