# Postmining Topography

New Horizon Mine
Permit No. C-1981-008
P.O Box 628, Nucla, CO. 81424

SCALE: As Noted
ORIGINAL DATE: 1/15/2016
DWG. BY: ESI/TCP
APPROVED BY: FKF

DWG NO.
## Map 2.05.4-1

| NO. | REVISION | DATE | BY | CHK |
|---|---|---|---|---|
| TR-98 | Update Permit Boundary and Cross-Cections | 3/13/20 | Tony | TR/FF |
| TR-102 | Update Permit Boundary | 2/22/21 | Tony | FF |
| MR-121 | Updated Disturbance Boundary | 12/30/21 | Tony | TR |
| TR-105 | Updated Permit Boundary | 5/19/22 | Tony | TR |

N W E S

400' 0' 400' 800'

1" = 400'
Topo: Post Mine Topo

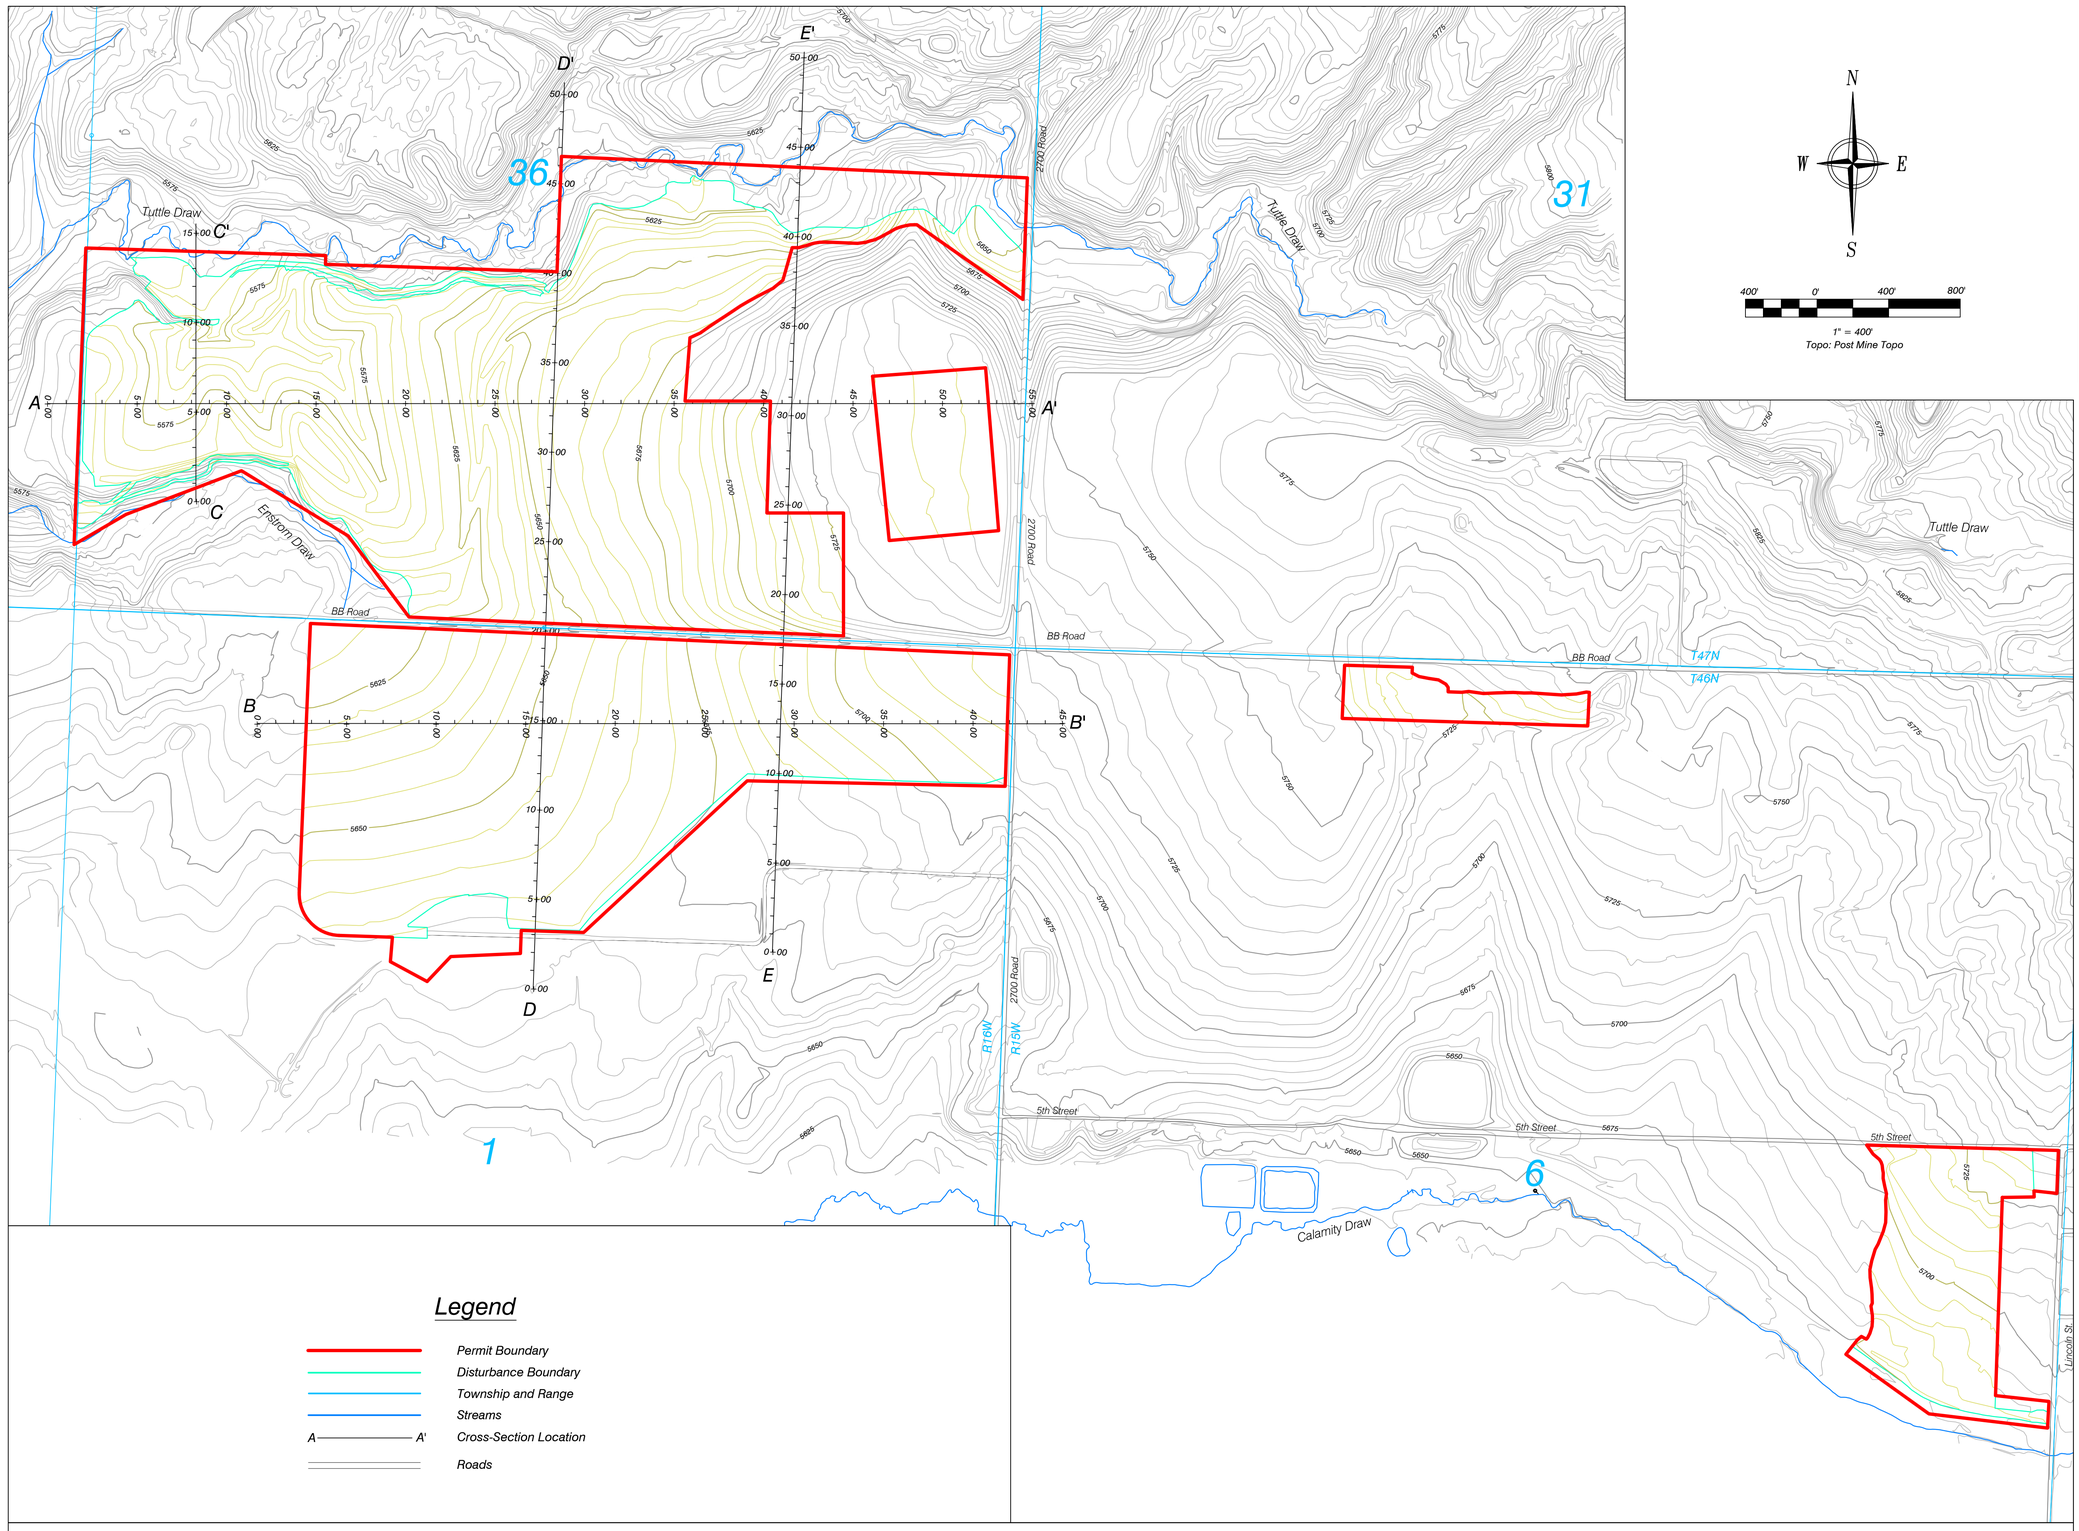


## Legend

- Permit Boundary
- Disturbance Boundary
- Township and Range
- Streams
- A — A' Cross-Section Location
- Roads

### ENGINEERS CERTIFICATION

I, Trevor B. Ragsdale, hereby certify that this map has been reviewed by me and is true and correct to the best of my knowledge and information, relying on information supplied by experts employed by New Horizon Mine or qualified consultants working for New Horizon Mine, and that I am a Professional Engineer licensed in Colorado as required by the provisions of C.R.S. 12-25-101 through C.R.S. 12-25-119. IN WITNESS WHEREOF, I have hereunder set my hand and affixed my seal.

COLORADO LICENSED
TREVOR B. RAGSDALE
56735
5/19/22
PROFESSIONAL ENGINEER

## Pre-Mine vs Reclaimed Cross-Sections

Premine Topography
Reclaimed Topography

Horizontal Scale 1" = 400' Vertical Scale 1" = 80'
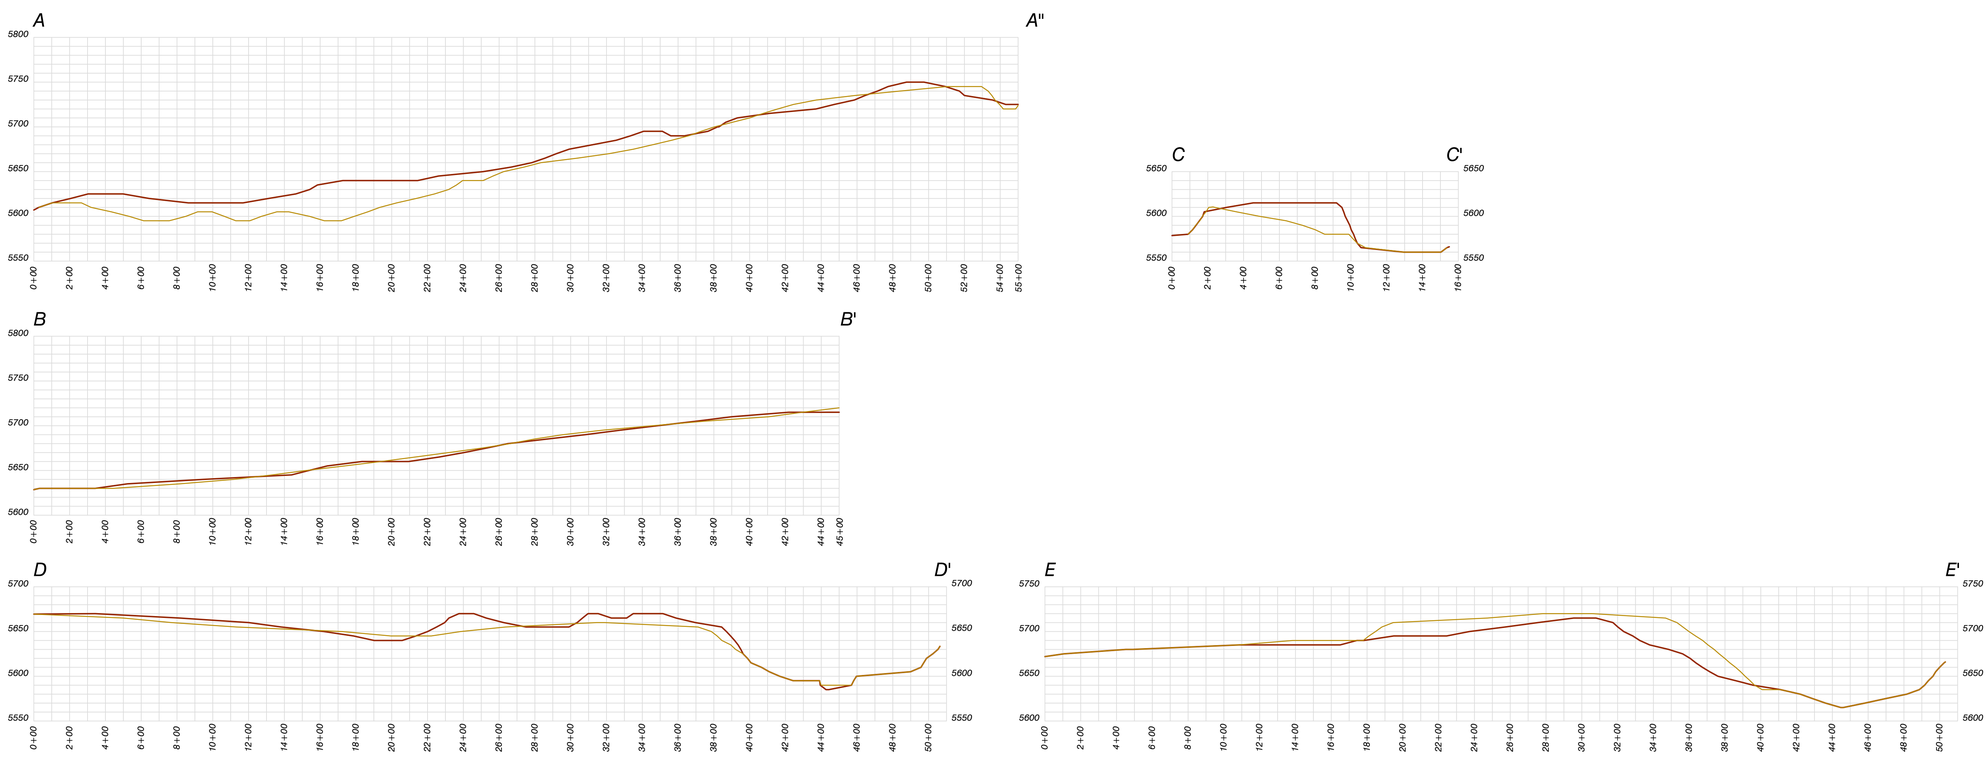
Scale as shown: 5X vertical exaggeration