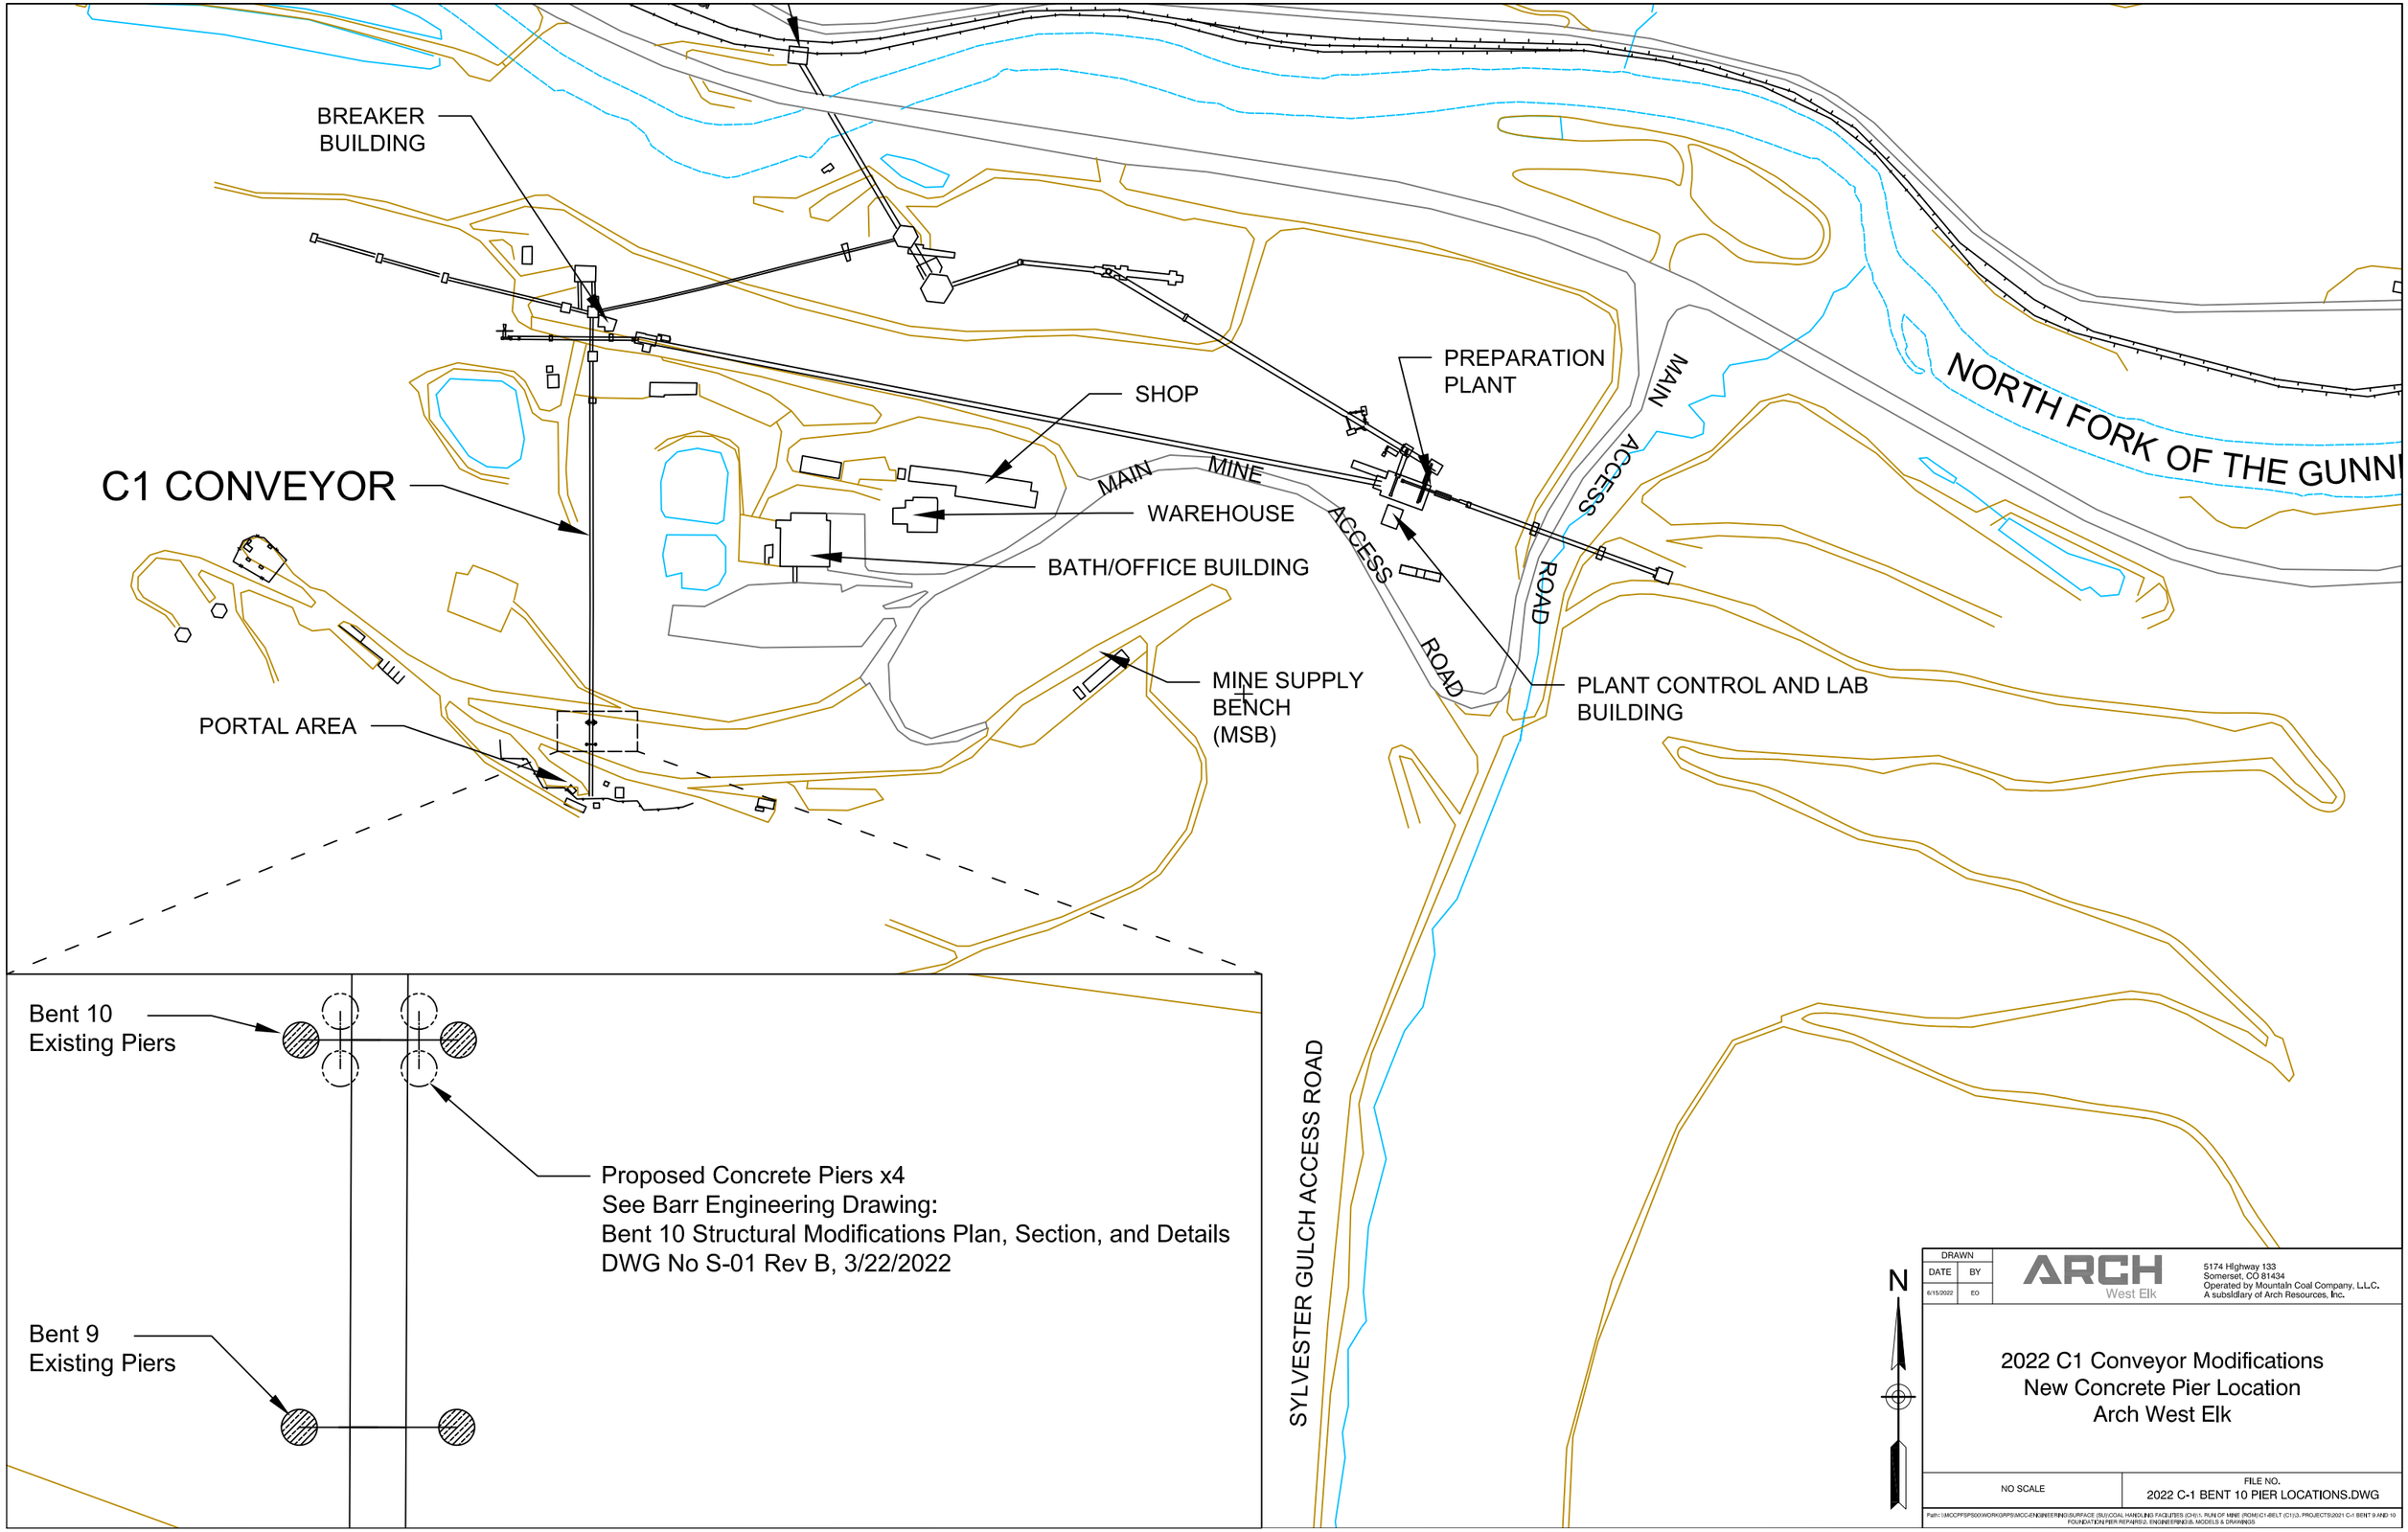
BREAKER BUILDING
C1 CONVEYOR
PORTAL AREA
SHOP
WAREHOUSE
BATH/OFFICE BUILDING
MINE SUPPLY BENCH (MSB)
PREPARATION PLANT
PLANT CONTROL AND LAB BUILDING
MAIN MINE ACCESS ROAD
MAIN ACCESS ROAD
NORTH FORK OF THE GUNN
SYLVESTER GULCH ACCESS ROAD
Bent 10
Existing Piers
Proposed Concrete Piers x4
See Barr Engineering Drawing:
Bent 10 Structural Modifications Plan, Section, and Details
DWG No S-01 Rev B, 3/22/2022
Bent 9
Existing Piers
N
DRAWN
DATE
BY
6/15/2022
EO
ARCH
West Elk
5174 Highway 133
Somerset, CO 81434
Operated by Mountain Coal Company, L.L.C.
A subsidiary of Arch Resources, Inc.
2022 C1 Conveyor Modifications
New Concrete Pier Location
Arch West Elk
NO SCALE
FILE NO.
2022 C-1 BENT 10 PIER LOCATIONS.DWG
Path: \\MCCPSPS00\WORKGRPS\MCC-ENGINEERING\SURFACE (SU)\COAL HANDLING FACILITIES (CH)\1. RUN OF MINE (ROM)\C1-BELT (C1)\3. PROJECTS\2021 C-1 BENT 9 AND 10 FOUNDATION PIER REPAIRS\2. ENGINEERING\8. MODELS & DRAWINGS