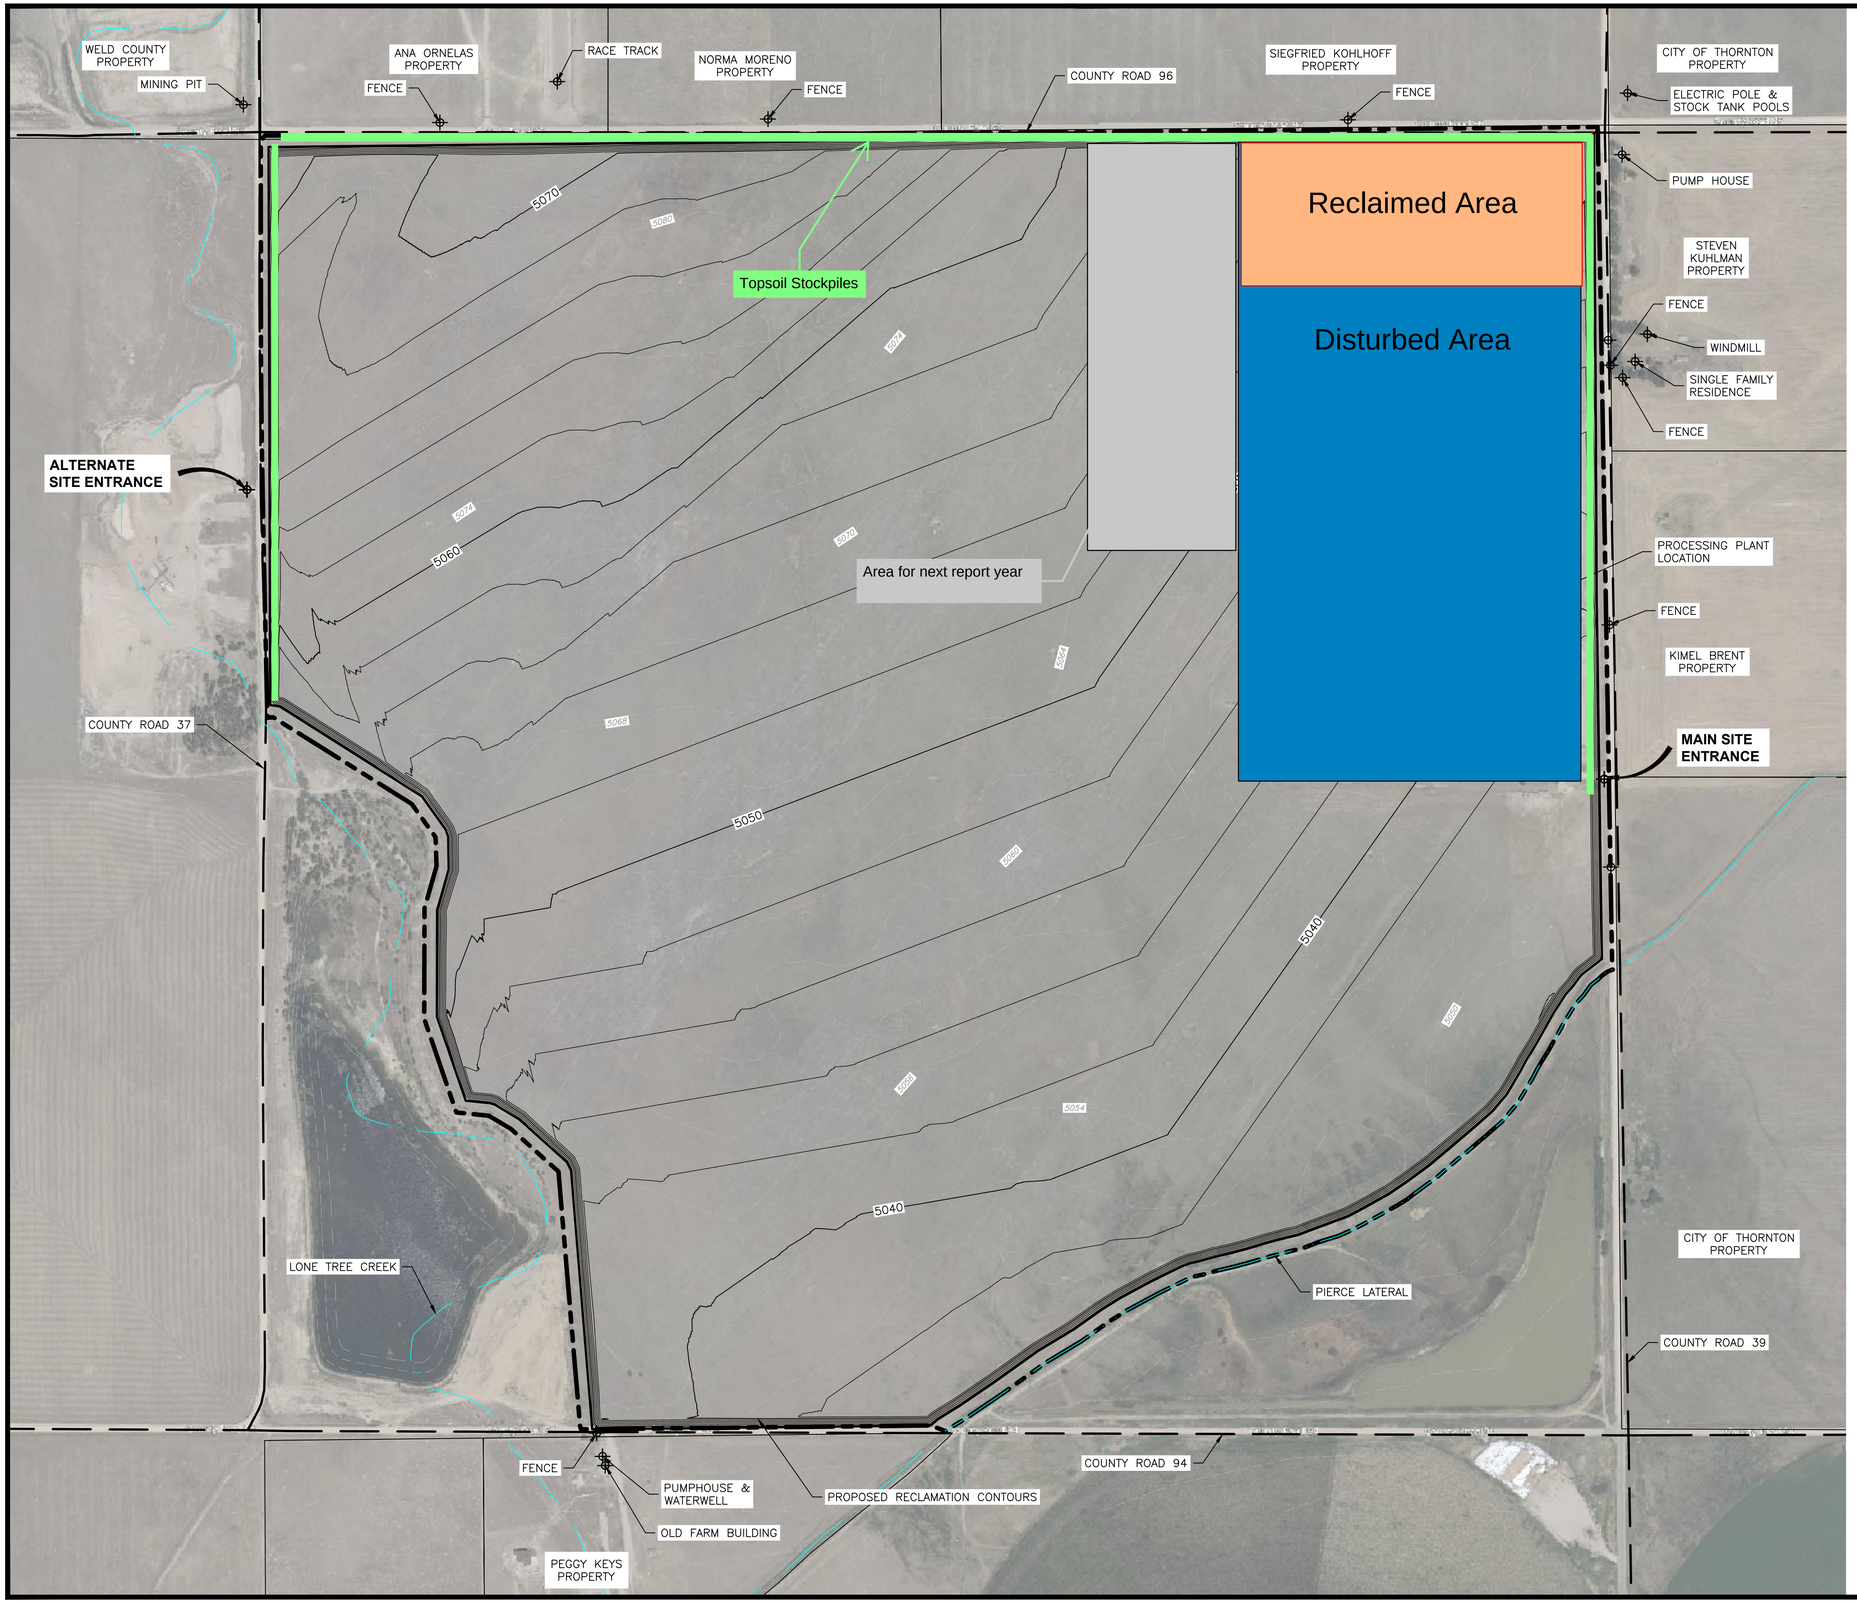

NOTE:
ALL RECLAIMED SLOPES GRADED TO A MAXIMUM STEEPNESS OF 3:1

Scale 1" = 300'
2' CONTOUR INTERVAL

300 150 0 300 600 900
SCALE IN FEET

Applegate Group, Inc.
Water Resource Advisors for the West
1490 West 121st Ave., Suite 100
Denver, CO 80234
(303) 452-6611
Fax: (303) 452-2759
email: info@applegategroup.com Website: www.applegategroup.com

RECLAMATION PLAN MAP

M-1976-018

APPLICANT:
C & H SOLUTIONS

SITE:
NORTH WELD GRAVEL PIT EXPANSION

NO	DATE	BY	CHK'D	DESCRIPTION

REVISIONS

Date:	15Sept2020
Job No:	18-136
Drawn:	TH
Design:	AJ
Checked:	
Scale:	AS SHOWN

Sheet:

EXHIBIT F

Of:

Plot Date: 09/28/20-9:39am, Plotted by:tham, Drawing Path: N:\18136 N. Weld Gravel Pit SWSP\Drawings\Plan Set\Drawing Name:Reclamation Plan.dwg