ALBERT FREI & SONS, INC.

Hatchery Pit - M-2014-043

ANNUAL REPORT - 2022

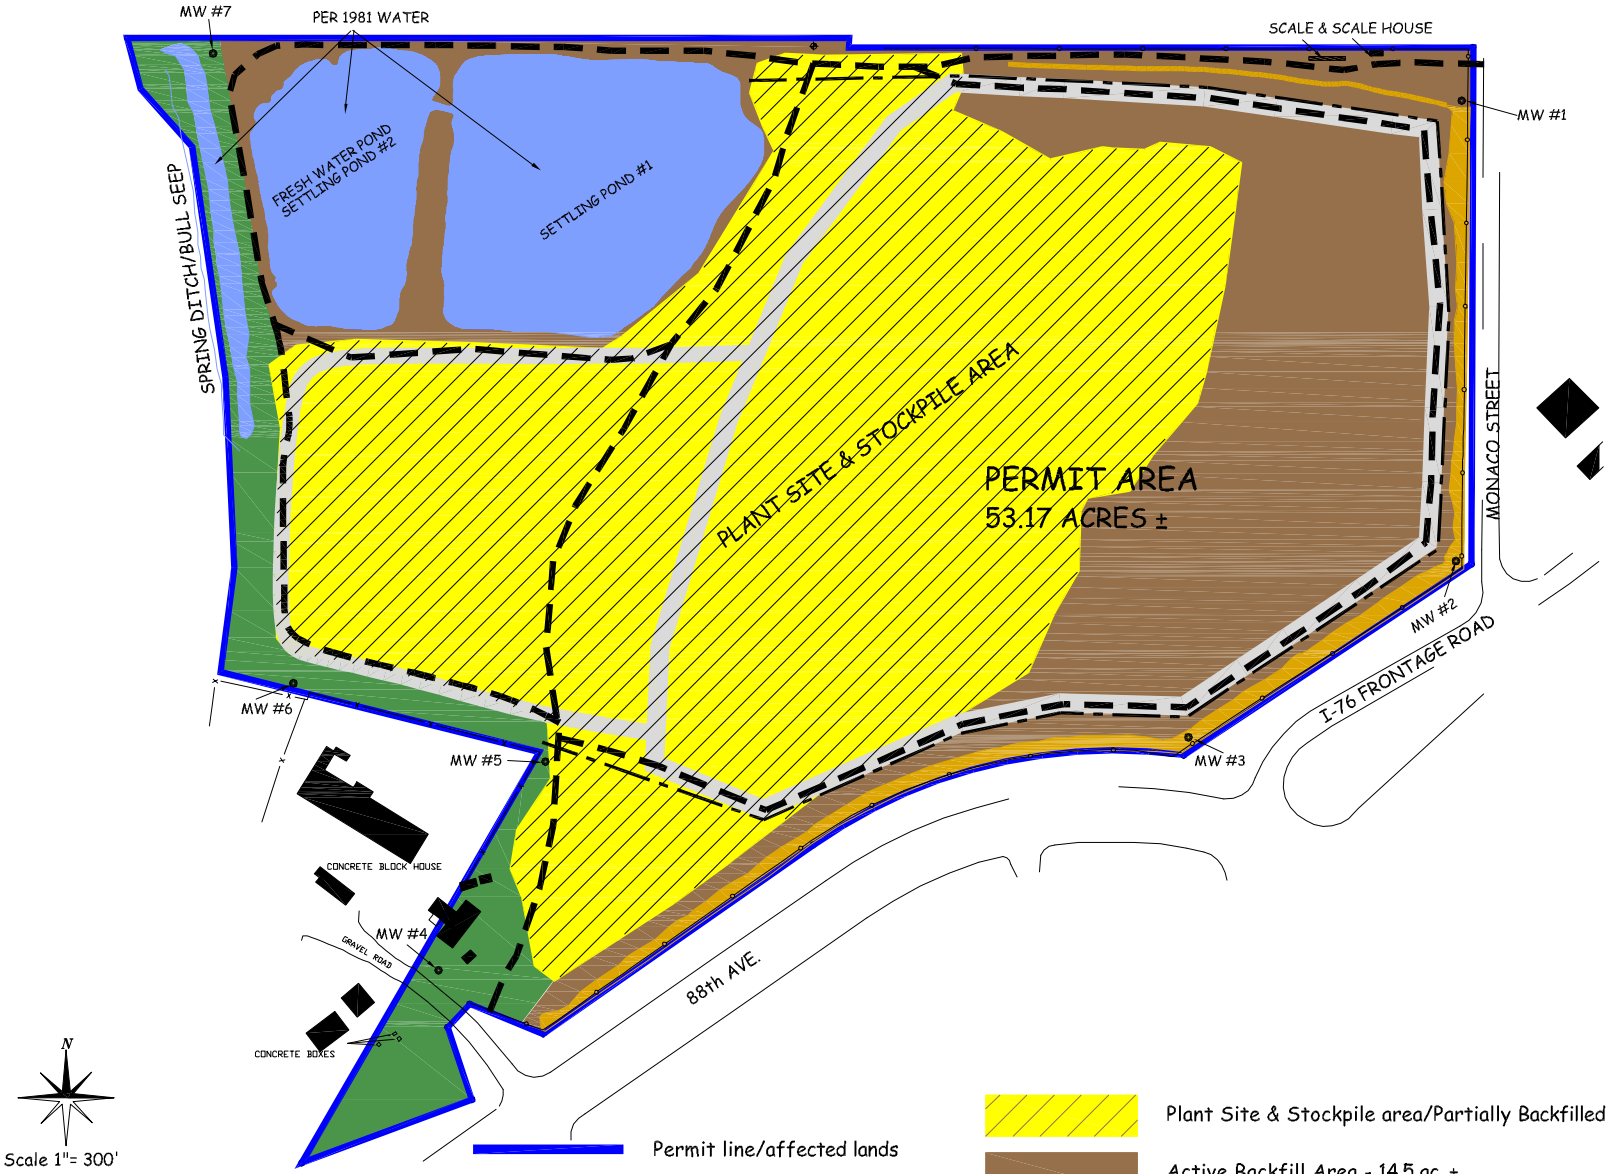

Scale 1"= 300'

DATE: OCT 26, 2022 - 16:21:46

Permit line/affected lands

Slurry Wall / Compacted Liner

Internal Roads

Fence

French drain

Plant Site & Stockpile area/Partially Backfilled - 26.6 ac. ±

Active Backfill Area - 14.5 ac. ±

Water Area - 6.5 ac. ±

Undisturbed - 4.3 ac. ±

Overburden berms - 1.3 ac. ± (approx 47,400 yds)

Parts of the SW$\frac{1}{4}$, Section 20, T-2-S, R-67-W, of the 6th P.M., County of Adams, State of Colorado

PREPARED BY: *ENVIRONMENT, INC.*

7985 VANCE DR., # 205A

ARVADA, CO 80003

(303) 423-7297