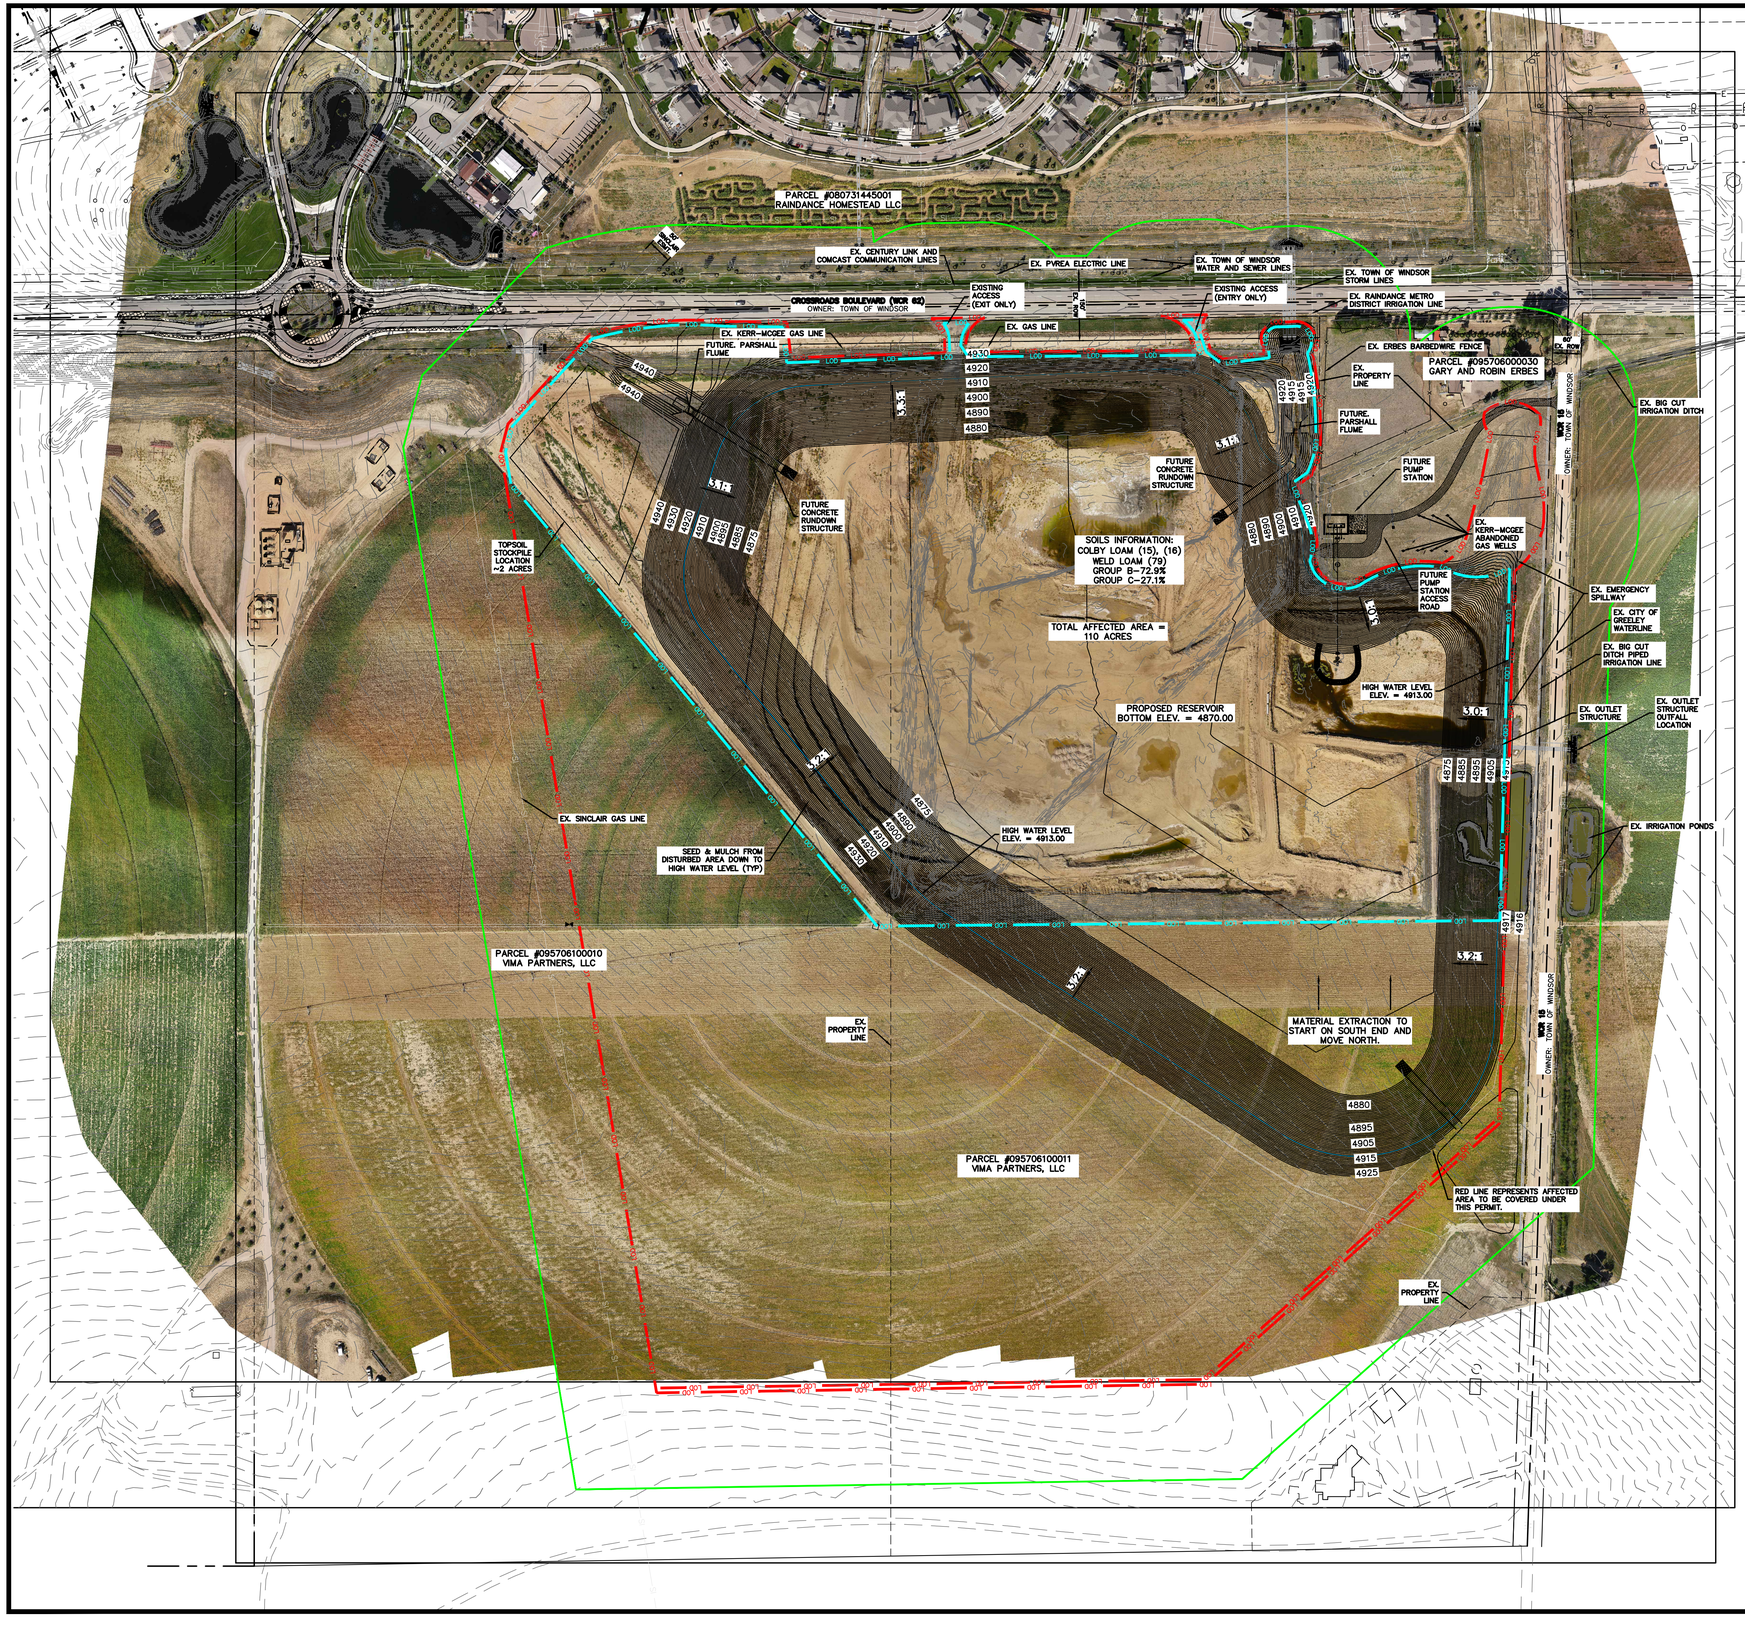

LEGEND

- EXISTING 5' CONTOUR
- EXISTING 1' CONTOUR
- EXISTING STORM DRAIN
- PROPOSED 1' CONTOUR
- PROPOSED 5' CONTOUR
- FLOW ARROW
- FUTURE STORM LINE
- LIMIT OF DISTURBANCE
- HIGH WATER LINE
- 200' OFFSET LINE
- SEEDING & MULCHING
- LIMIT OF DISTURBANCE NOV. 2022

NOTES:

1. EXCAVATED/AFFECTED AREA FOR THIS PERMIT IS APPROXIMATELY 91.1 ACRES AND INCLUDES THE TWO ACCESS ROUTES.
2. CURRENT AREA DISTURBED AS OF NOVEMBER 2022 = 45 ACRES

150 0 150 300
scale 1"=150' feet

REVISIONS

BY	DATE	DESCRIPTION

DRAWN JSL
CHECKED DAP
DESIGNED JSL
FILENAME 0383_Special 112 Permit Annual Report Map

RAINDANCE RESERVOIR #2
VIMA PARTNERS, LLC
CONSTRUCTION MATERIAL REGULAR 112 OPERATION
RECLAMATION - ANNUAL REPORT MAP

TST
TST, INC.
CONSULTING ENGINEERS
748 Whalers Way
Suite 200 Fort Collins
Colorado 80525
Phone: 970.226.0557

JOB NO. 0732.0383.00
SCALE 1" = 150'
DATE NOVEMBER 30, 2022
SHEET 1 of 1