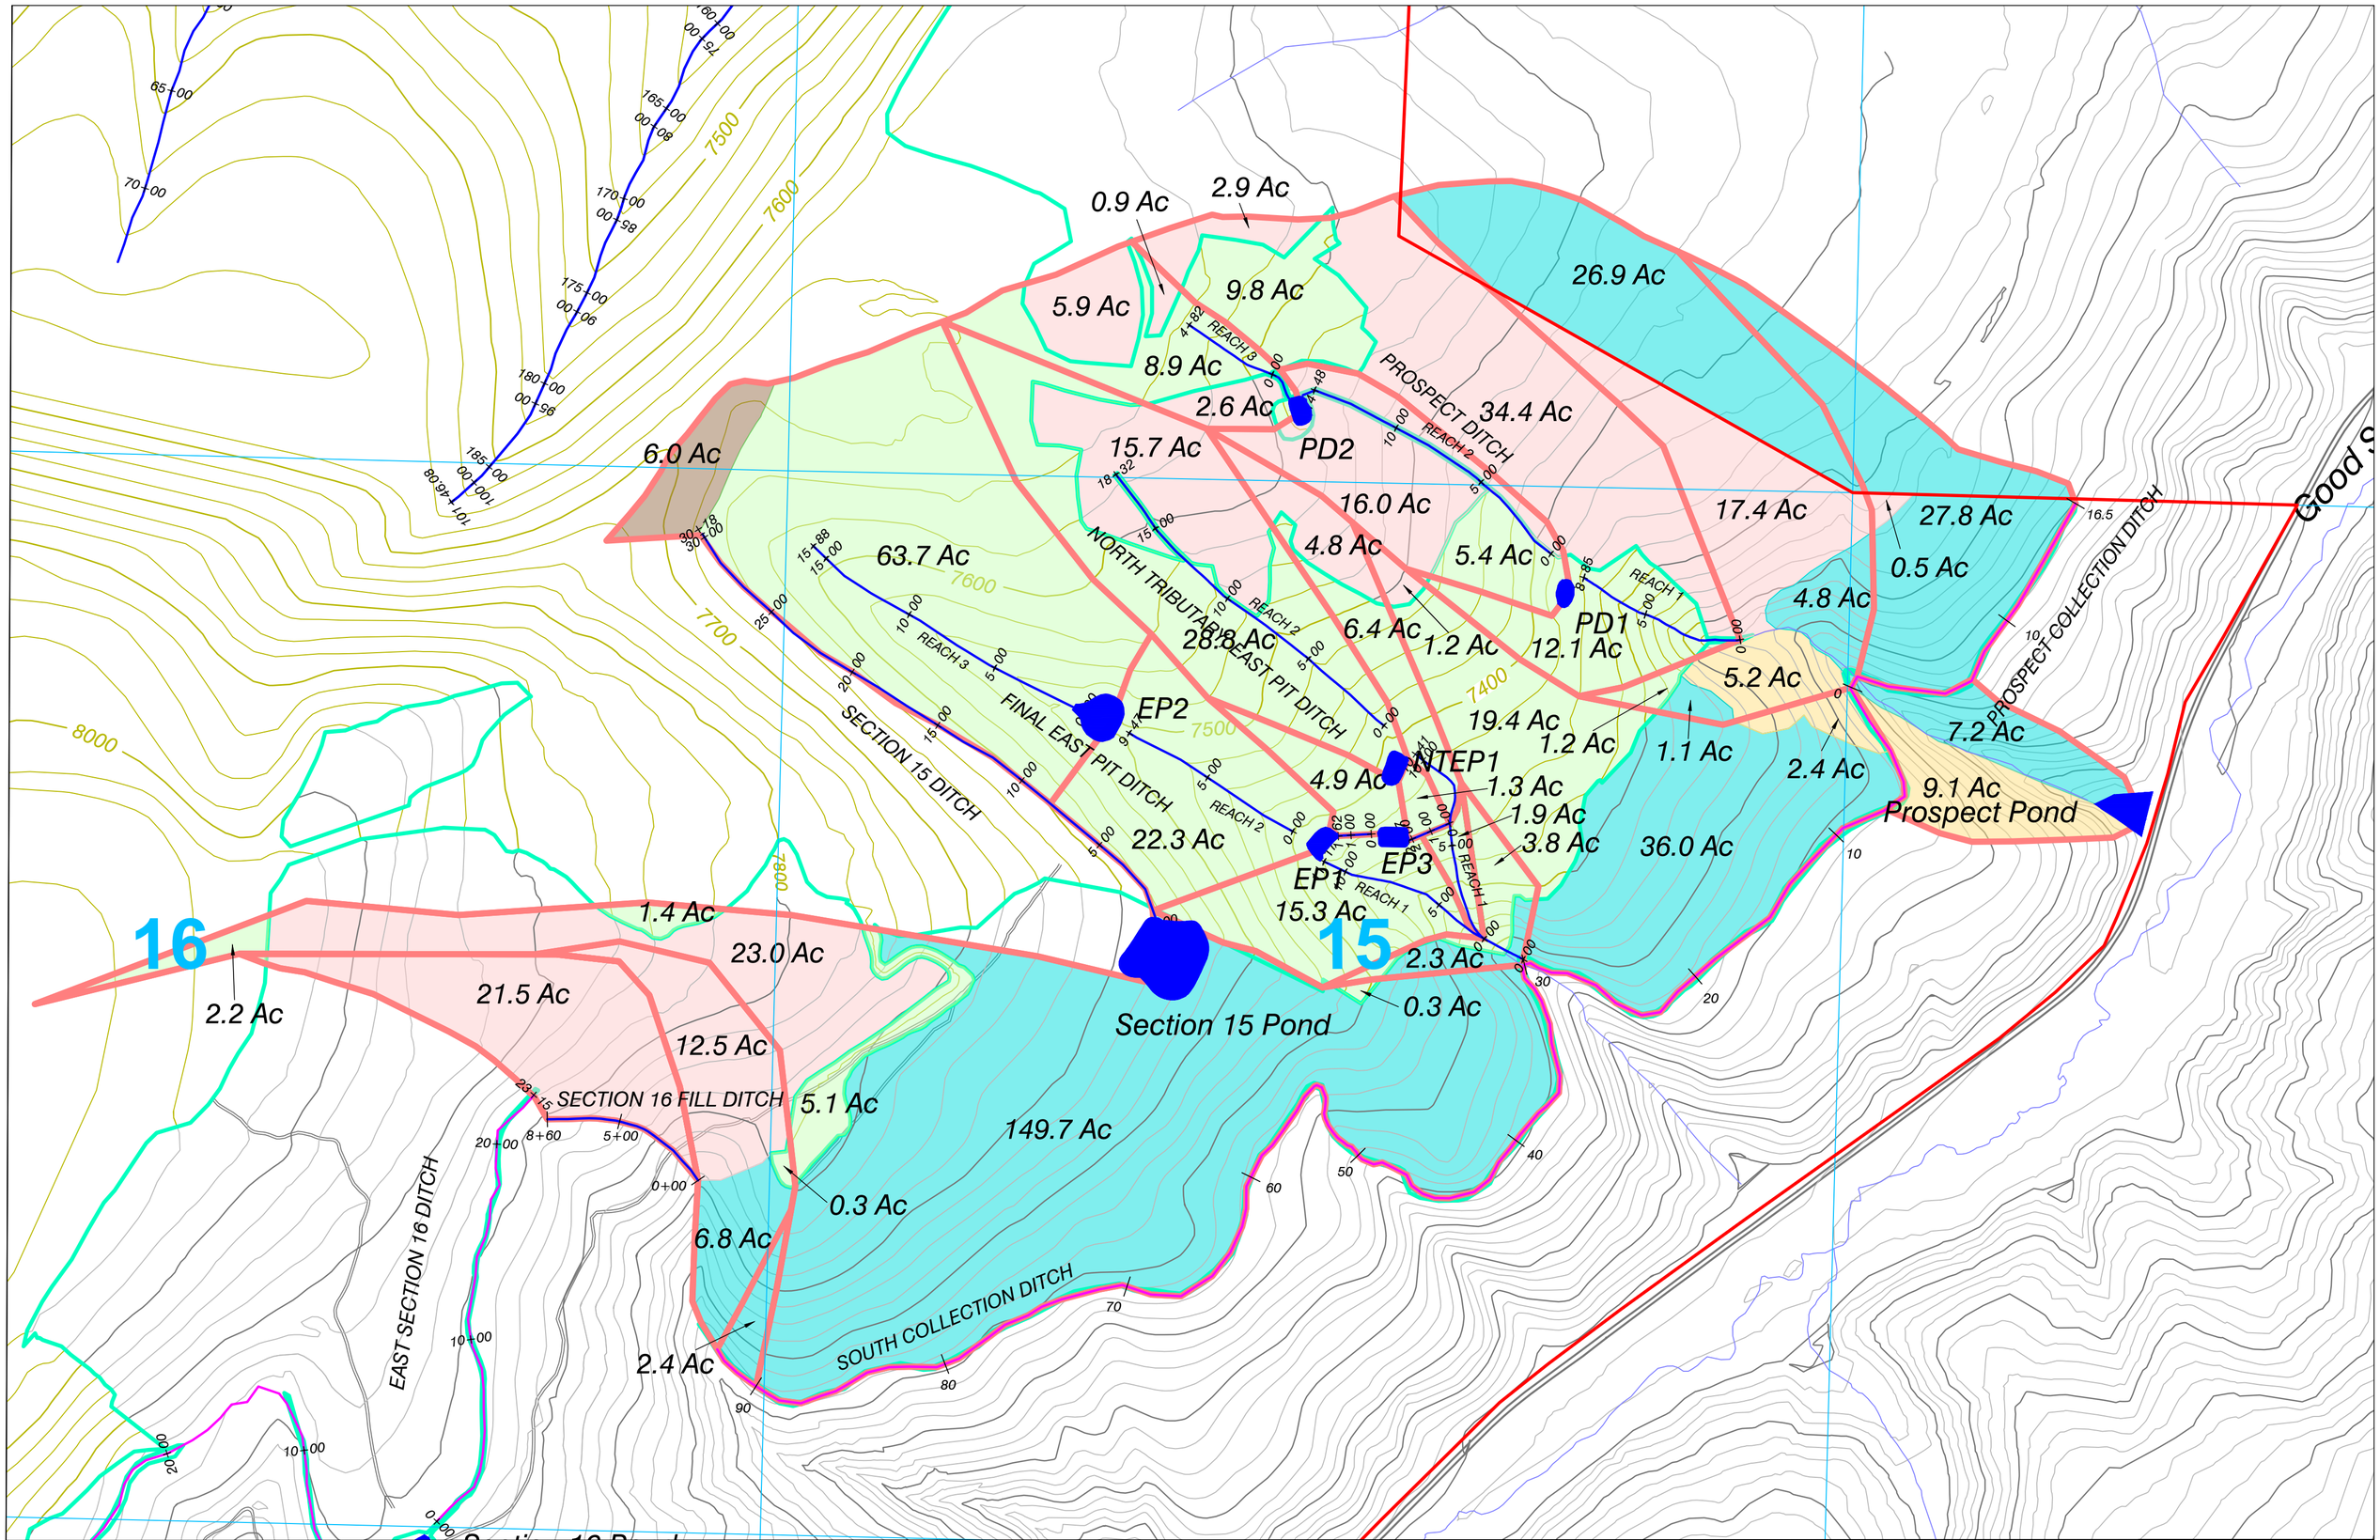

Legend

- Permit Boundary
- Section Line
- Disturbance Boundary
- Temporary Ditches
- Post-Mine Channel
- Roads
- Streams
- CN47 Sagebrush
- CN47 Phase III Released
- CN61 Mountain Shrub
- CN62 Reclamation 3 Plus Years
- CN80 Topsoiled and Seeded
- Sediment Pond or Stock Pond

500' 0 500' 1000'

Contour Interval 25 FT.
Post Mining Topography

N W E S

Prospect Pond Drainage Areas
Post Mining Condition

Colowyo Coal Company
P.O. Box 10 - Highway 13
Meeker, Colorado 81641

SCALE: 1" = 500'
DATE: 12/12/22
DRWG. BY: Tony
APPROVED BY: Tony

DRWG NO. Figure Exh. 7-14PP-2

No.	REVISION	DATE	BY	CHK