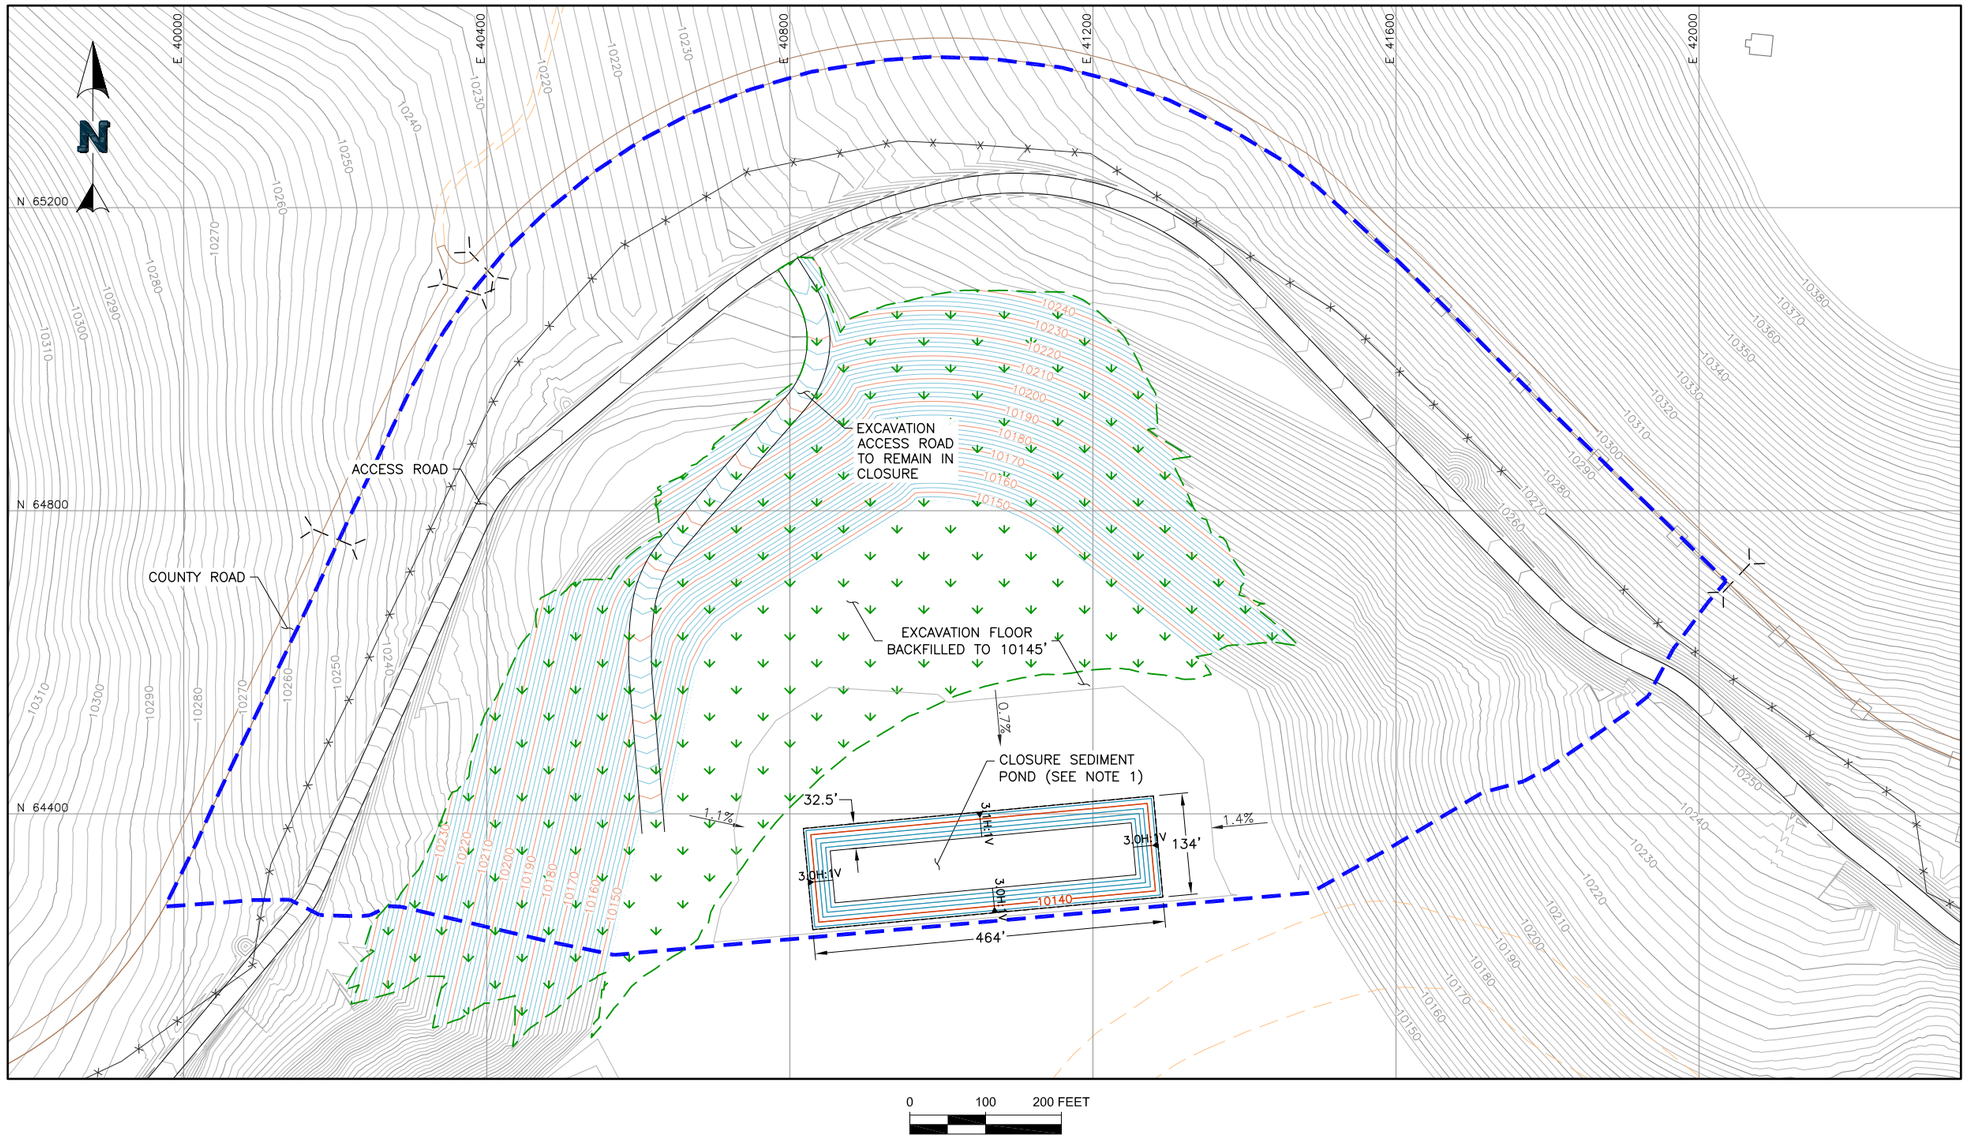

LEGEND:

- CLOSURE CONTOURS
- POND CONTOURS
- EXCAVATION CONTOURS
- EXISTING ROADS/TRAILS
- EXISTING FENCE
- WATERSHED BOUNDARY
- DISTURBANCE BOUNDARY
- EXISTING CULVERT

NOTES:

1. CLOSURE SEDIMENT POND VOLUME AT FREEBOARD ELEVATION (10141') IS 358,880 ft^3.
2. TOTAL RUNOFF VOLUME FOR 500 YR, 24 HR DESIGN STORM IS 357,610 ft^3.
3. APPROXIMATELY 20,753 yd^3 OF TOPSOIL REQUIRED FOR 12" DEPTH.

DRAFT

NewFields	CLIENT: CRIPPLE CREEK & VICTOR GOLD MINING COMPANY	
PROJECT: VLF2 PHASE 3		
TITLE: WHEX PIT CLAY EXCAVATION RECLAMATION	FILENAME: 0106.056.078F	
	FIGURE NO.: 2	REVISION: A

P:\Projects\0106.056 VLF2 Phase 3a CQA\A-CAD\FIGS\0106.056.078F.dwg-1/10/2023 3:30 PM