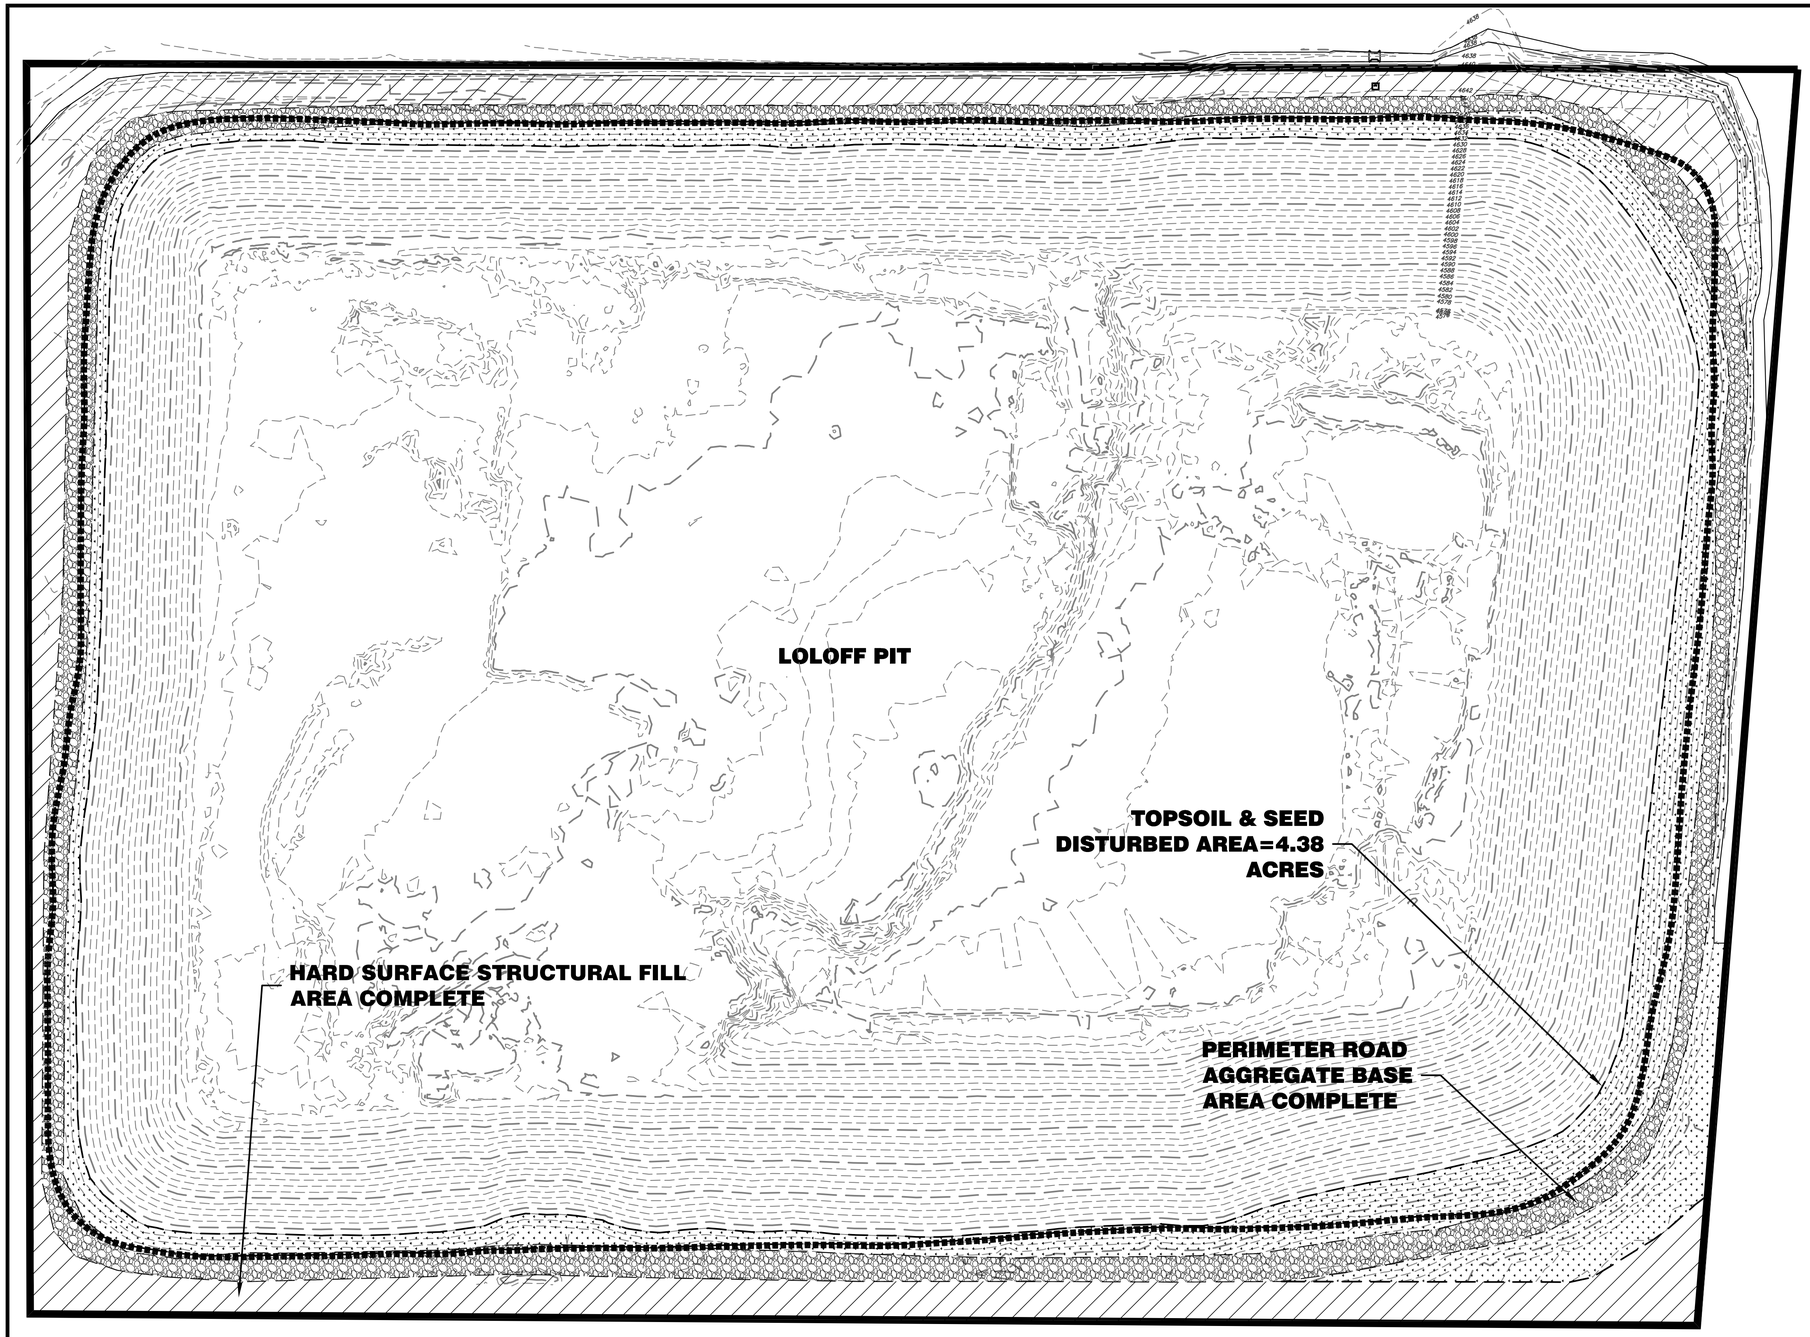

LEGEND

SLURRY WALL	
ACCESS ROAD	
HARD SURFACE STRUCTURAL FILL	
TOPSOIL AND SEEDED AREAS	
CONTOURS	4632
PROPERTY BOUNDARY	

80 40 0 80 160 240

SCALE IN FEET

J&T Consulting, Inc.
305 Denver Avenue - Suite D
Fort Lupton, CO 80621
Ph: 303-857-6222 Fax: 303-857-6224
www.j-tconsulting.com

Loloff Pit

2022 Annual Report Map

Loloff Construction, Inc.

M-1985-112

REVISIONS

No	Date	By	Chk	Description

Job #	13137
Date	2.6.23
Drawn By	TWT
Designed By	TPY
Checked By	JCY
File	JT-Reclamation Plan
Scale	1" = 80'

Sheet: 1 Of: 1

P:\13137 Loloff Pit\ Technical Revision\Drawings\Plan Sheets\JT- Reclamation Plan.dwg, Annual Map 2022, 2/6/2023 4:34:58 PM