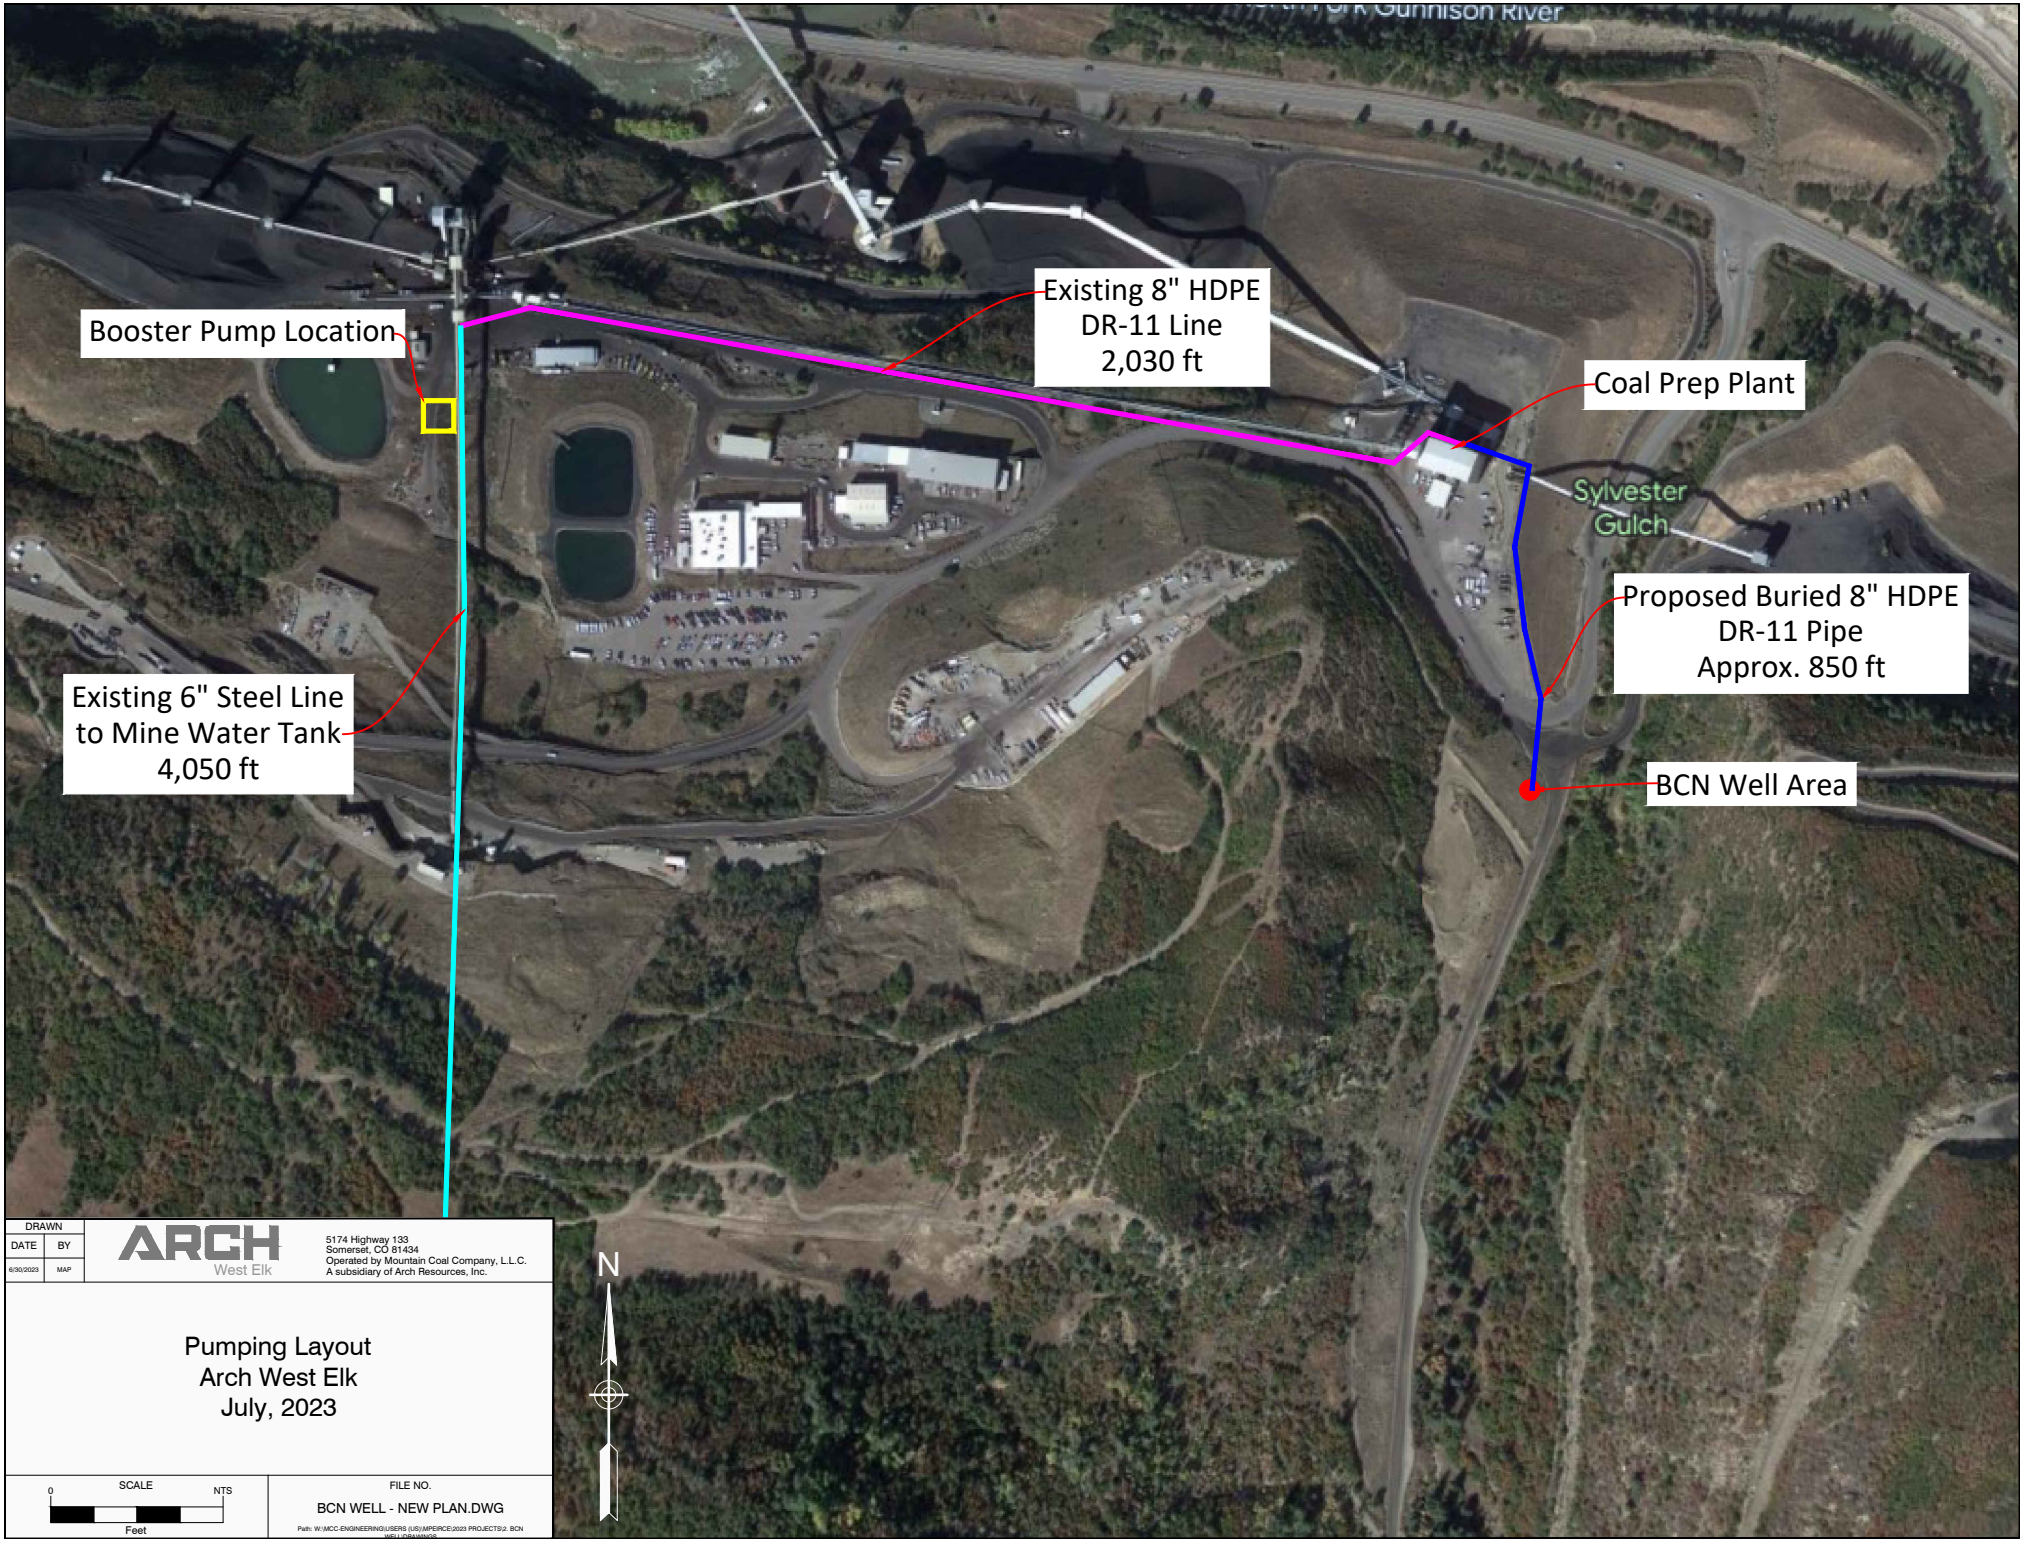
Gunnison River
Booster Pump Location
Existing 8" HDPE
DR-11 Line
2,030 ft
Coal Prep Plant
Sylvester
Gulch
Proposed Buried 8" HDPE
DR-11 Pipe
Approx. 850 ft
Existing 6" Steel Line
to Mine Water Tank
4,050 ft
BCN Well Area
N
DRAWN
DATE
BY
6/30/2023
MAP
ARCH
West Elk
5174 Highway 133
Somerset, CO 81434
Operated by Mountain Coal Company, L.L.C.
A subsidiary of Arch Resources, Inc.
Pumping Layout
Arch West Elk
July, 2023
SCALE
0
NTS
Feet
FILE NO.
BCN WELL - NEW PLAN.DWG