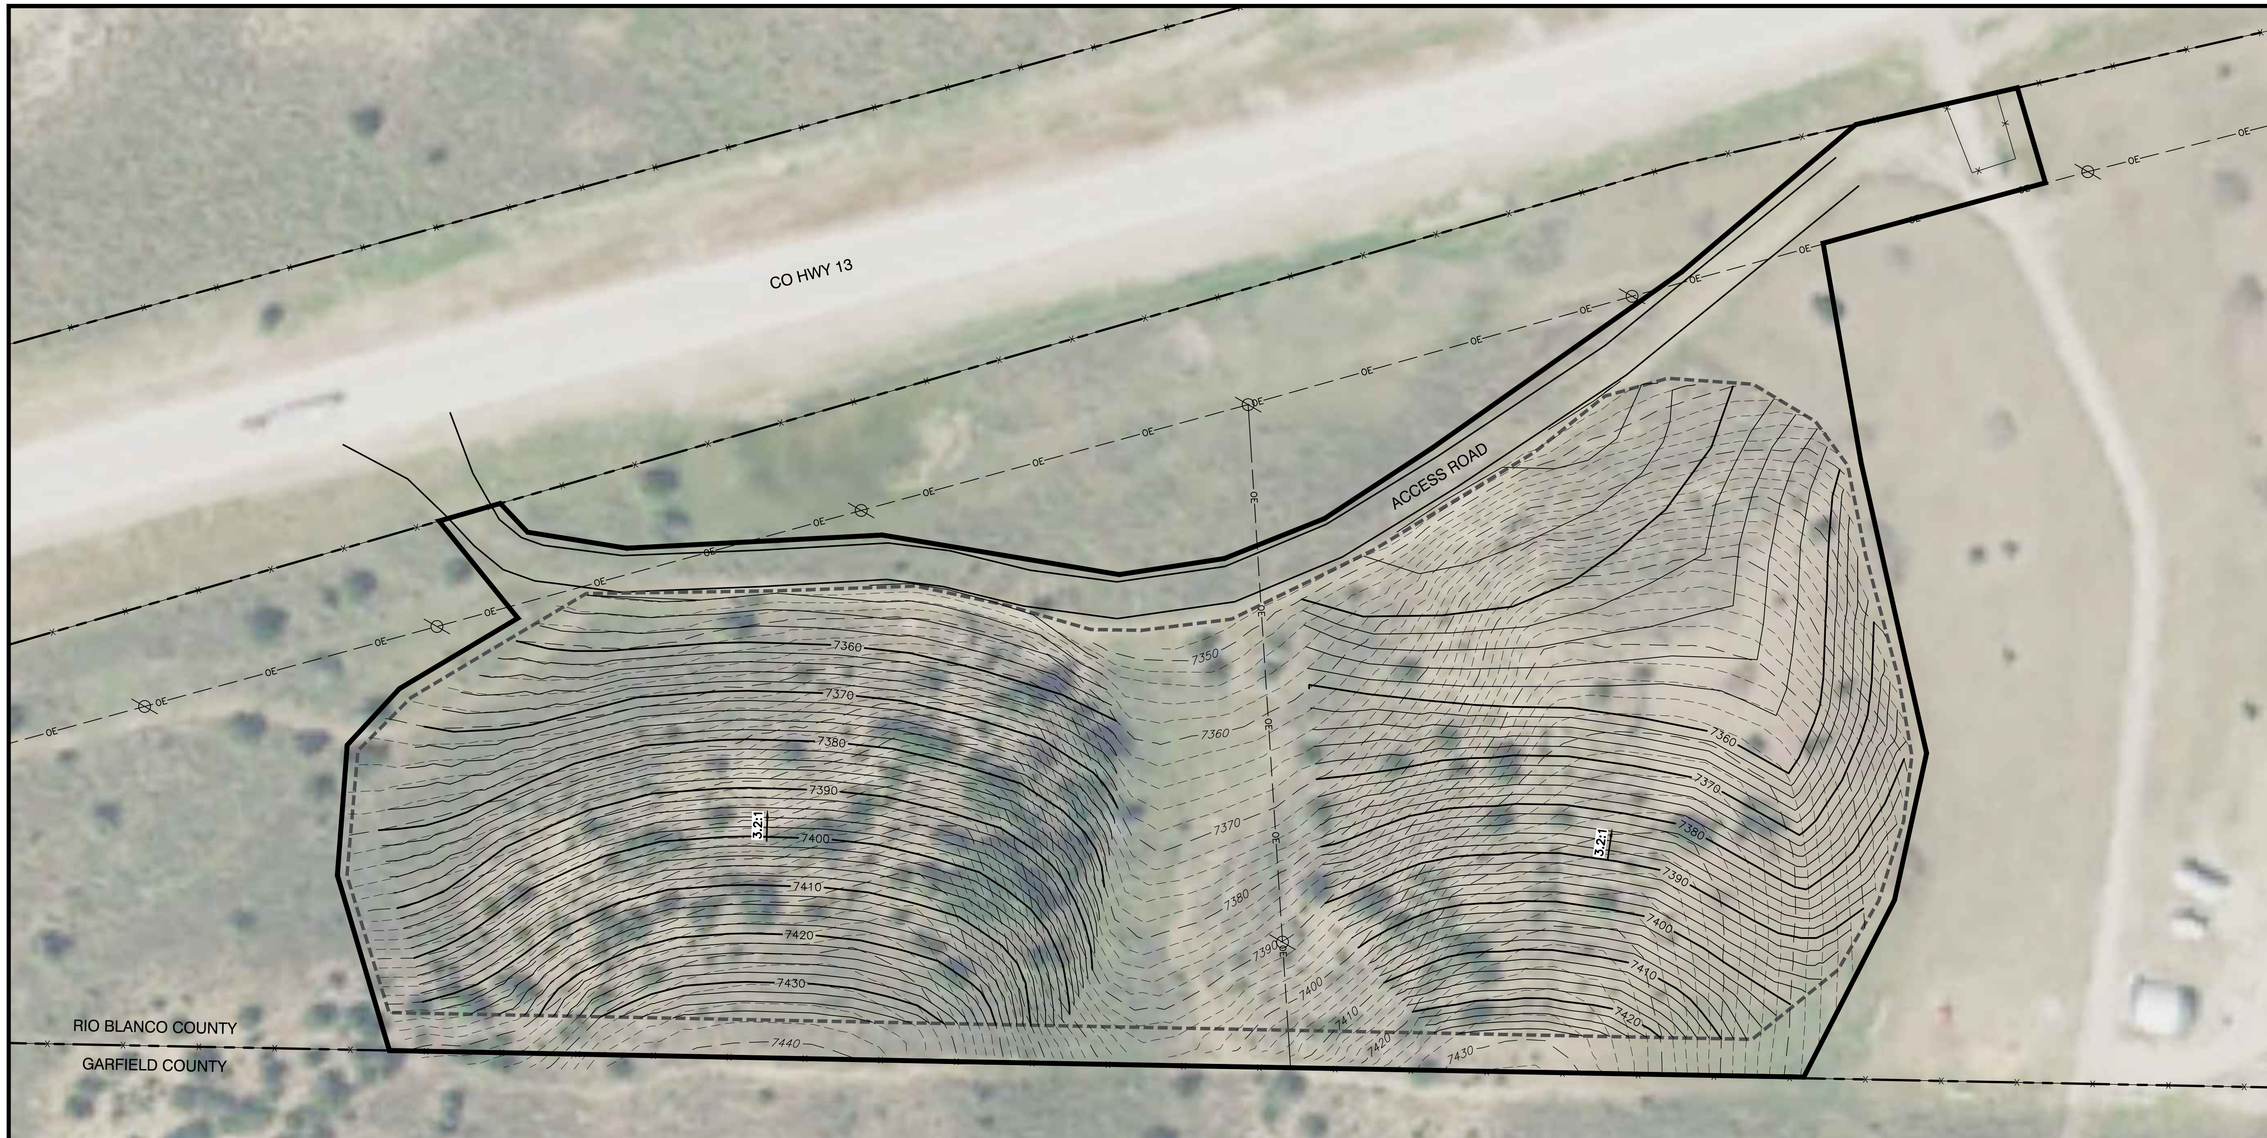

LEGEND:

5280	EXISTING CONTOURS	5280	PROPOSED CONTOURS
	PROPERTY LINE		PERMIT BOUNDARY
	EXISTING FENCE		BORROW AREA LIMIT
OE	EXISTING OVERHEAD ELECTRIC		
ø	EXISTING POWER POLE		

NOTE:
ALL DISTURBED AREAS, EXCEPT THE PORTION OF THE ACCESS ROAD THAT WILL REMAIN, TO HAVE 6 INCHES OF TOPSOIL REPLACED AND BE SEEDED.

50 25 0 50 100 150
SCALE IN FEET

J&T Consulting, Inc.
305 Denver Avenue - Suite D
Fort Lupton, CO 80621
Ph: 303-857-6222 Fax: 303-857-6224
www.j-tconsulting.com

Collett Property

Exhibit E - Reclamation Plan

IHC Scott

M-2022-051

REVISIONS

No	Date	By	Chk	Description

J&T Consulting, Inc.

3/14/2023

Job #	22037
Date	3.14.23
Drawn By	TPY
Designed By	TPY
Checked By	JCY
File	JT-IHC Rec Plan.dwg
Scale	As Shown

Sheet: 2 Of: 2

P:\22037 IHC Scott Colett Property\Drawings\Plan Sheets\JT-IHC Rec Plan.dwg, 2 Exhibit E - Reclamation Plan, 3/14/2023 2:22:05 PM