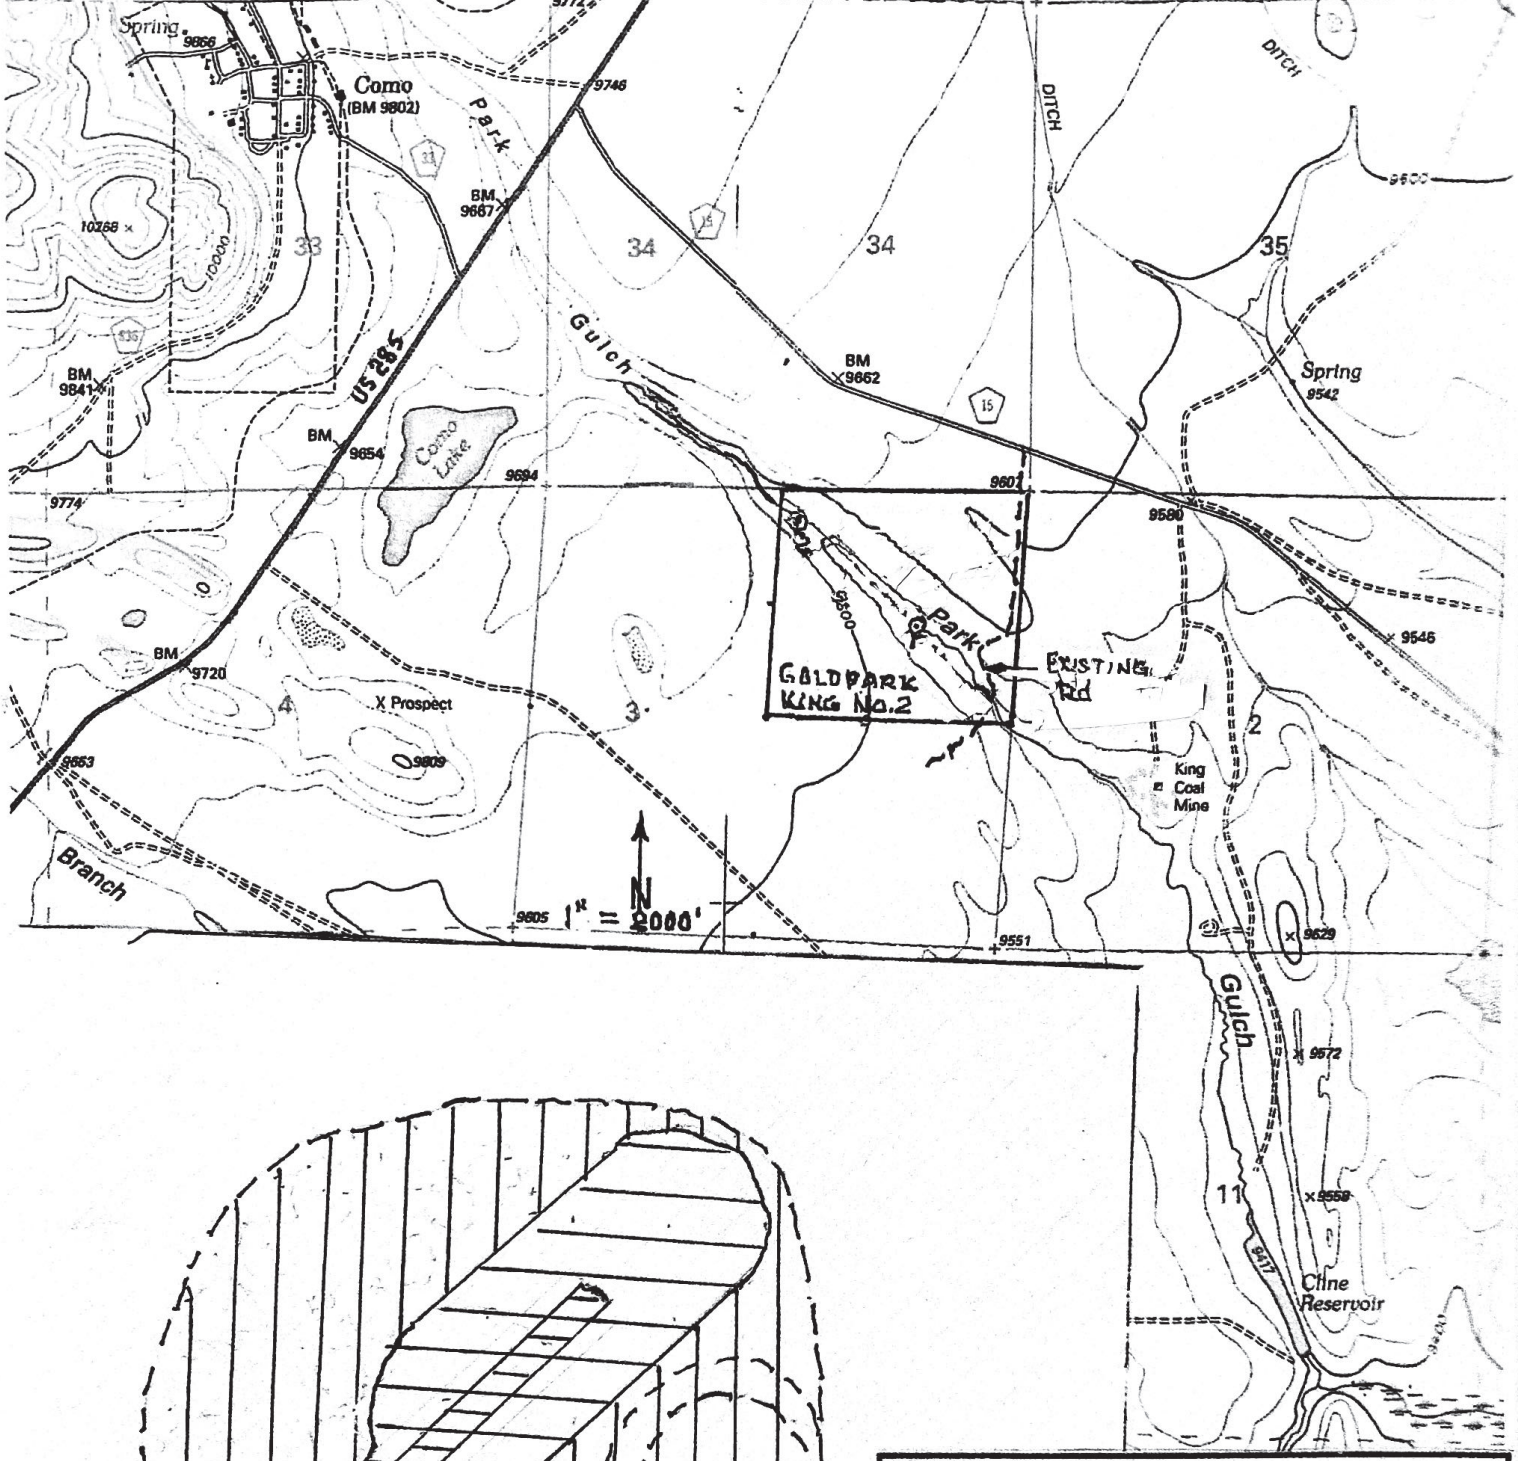

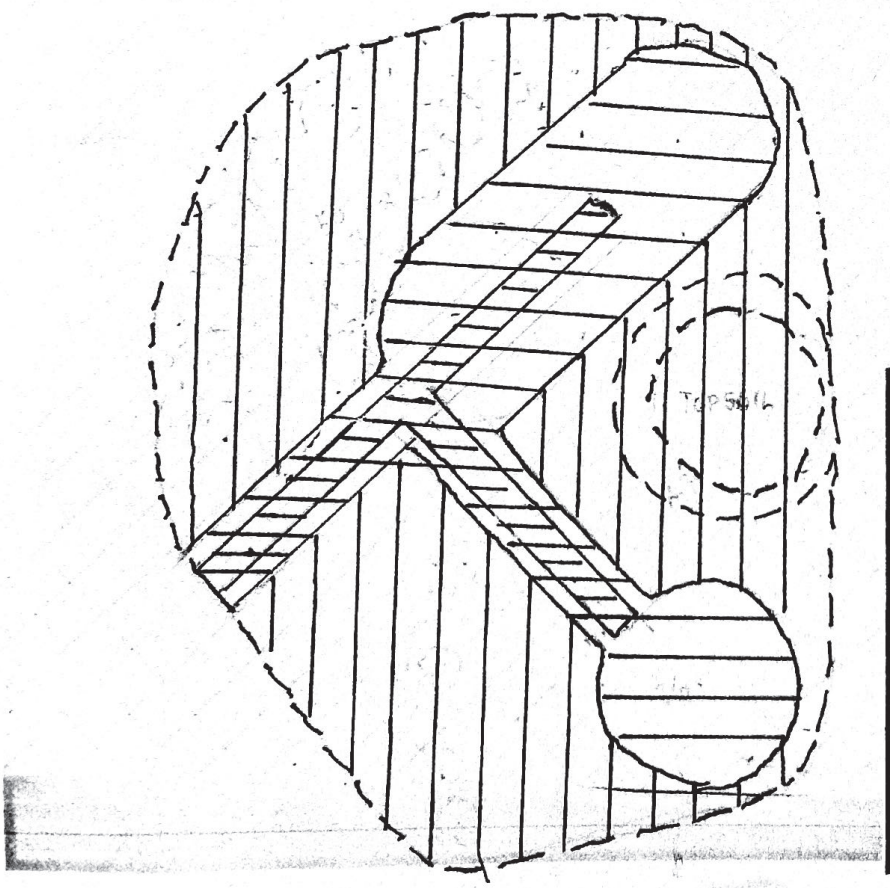

TYPICAL TRENCHING SITE PLAN

Showing planned excavation surface impact & related surface effect caused by movement of eqpt and personnel, stockpiling, sample testing, and minor grading.

Trenching in Gravel
Excavation of Topsoil
Related Surface Effect

North

Scale: 1" = 20'