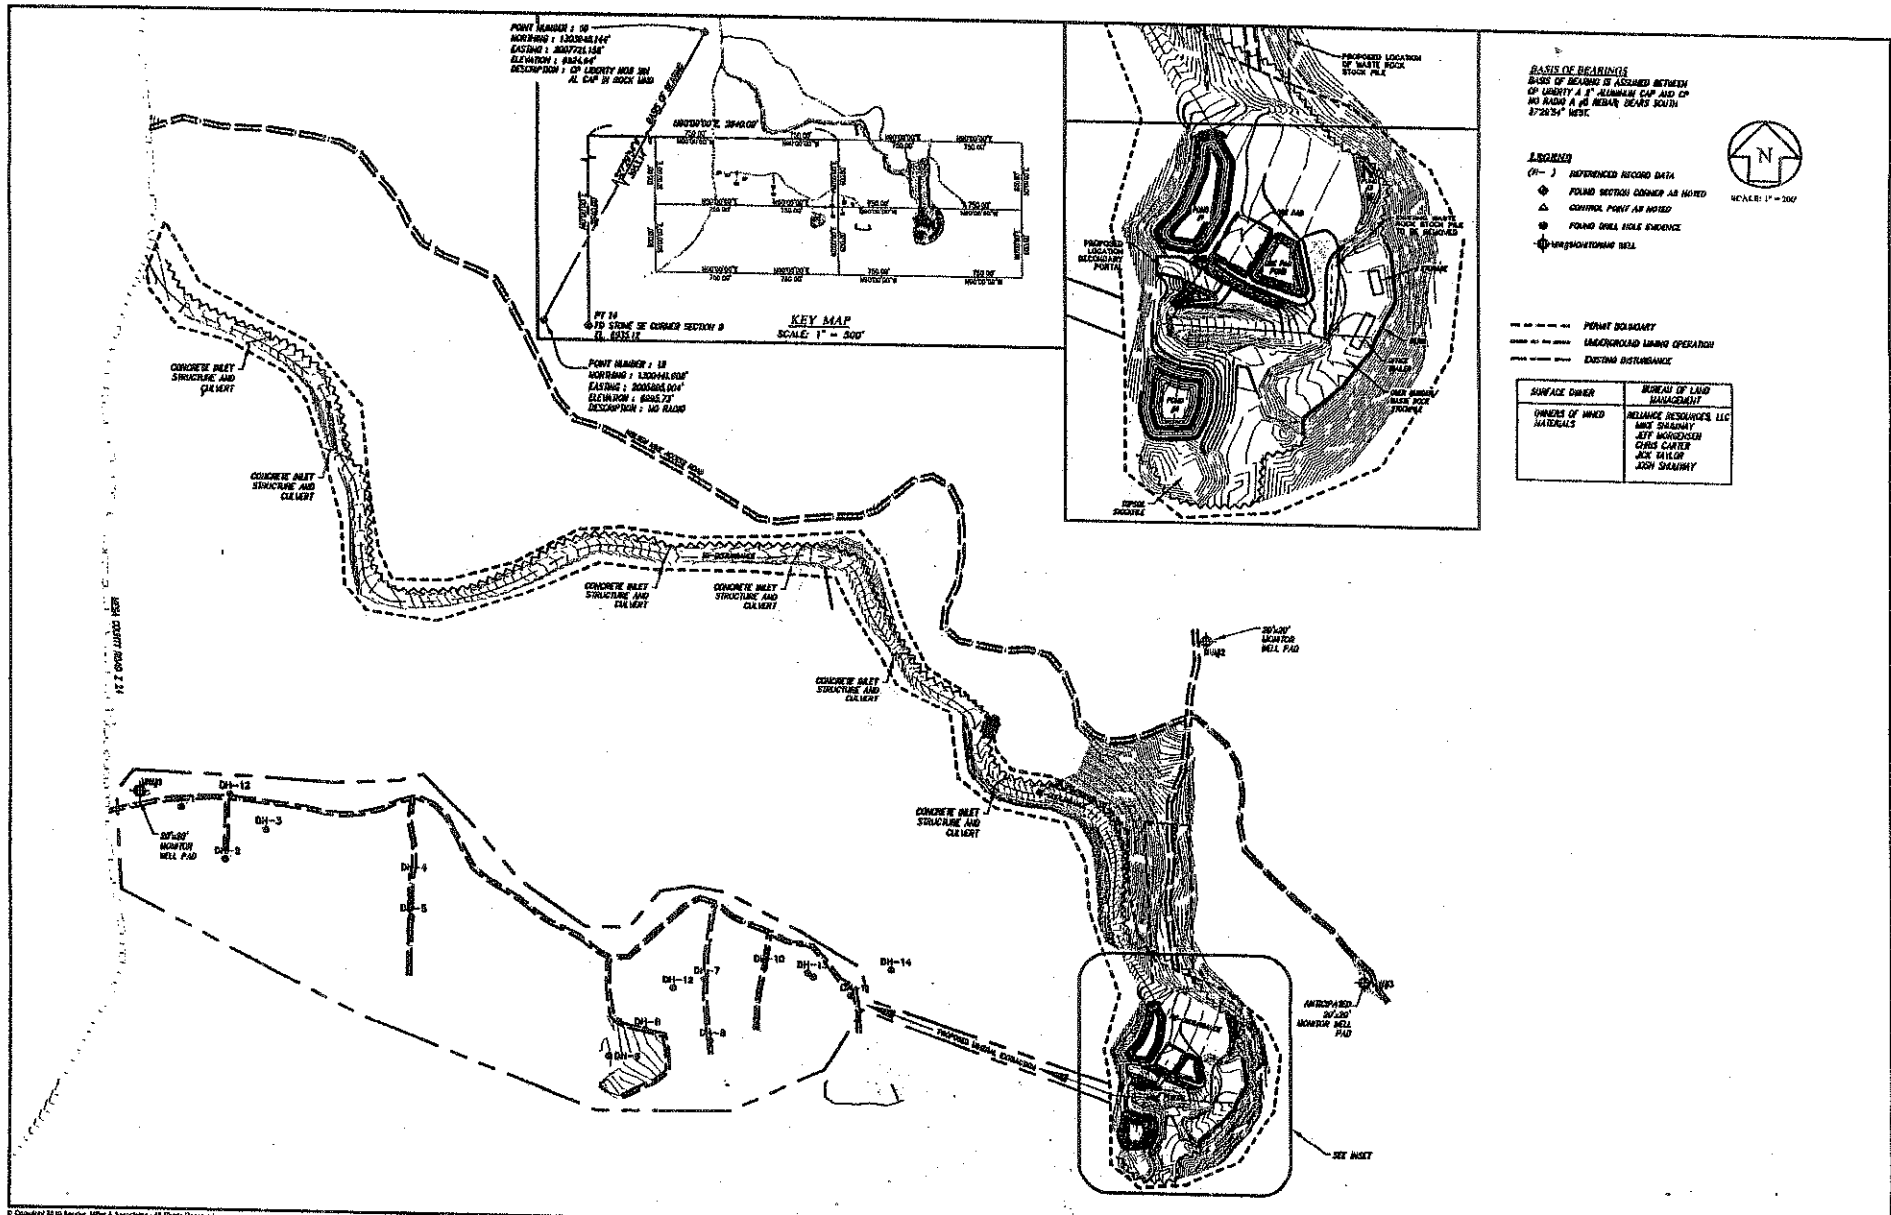
KEY MAP
SCALE: 1" = 500'
PROPOSED LOCATION OF WASTE ROCK STOCK PILE
PROPOSED LOCATION SECONDARY PORTAL
BASIS OF BEARINGS
BASIS OF BEARING IS ASSUMED BETWEEN CP LIBERTY A 3" ALUMINUM CAP AND CP NO RADIO A #6 REBAR, BEARS SOUTH 87°28'34" WEST.
LEGEND
REFERENCED RECORD DATA
FOUND SECTION CORNER AS NOTED
CONTROL POINT AS NOTED
FOUND DRILL HOLE EVIDENCE
MONITORING WELL
PERMIT BOUNDARY
UNDERGROUND MINING OPERATION
EXISTING DISTURBANCE
SURFACE OWNER
BUREAU OF LAND MANAGEMENT
OWNERS OF MINED MATERIALS
RELIANCE RESOURCES, LLC
MIKE SHAUGHNY
JEFF MORGENSER
CHRIS CARTER
JOE TAYLOR
JOSH SHAUGHNY
SCALE: 1" = 200'
CONCRETE INLET STRUCTURE AND CULVERT
PROPOSED ROAD CONNECTION
SEE INSET
MESA COUNTY, COLORADO
RELIANCE RESOURCES, LLC
LIBERTY MINE
MINING PLAN
SOLDIER, MILLER & ASSOCIATES
SMA
JULY, 2013
EX-E.2