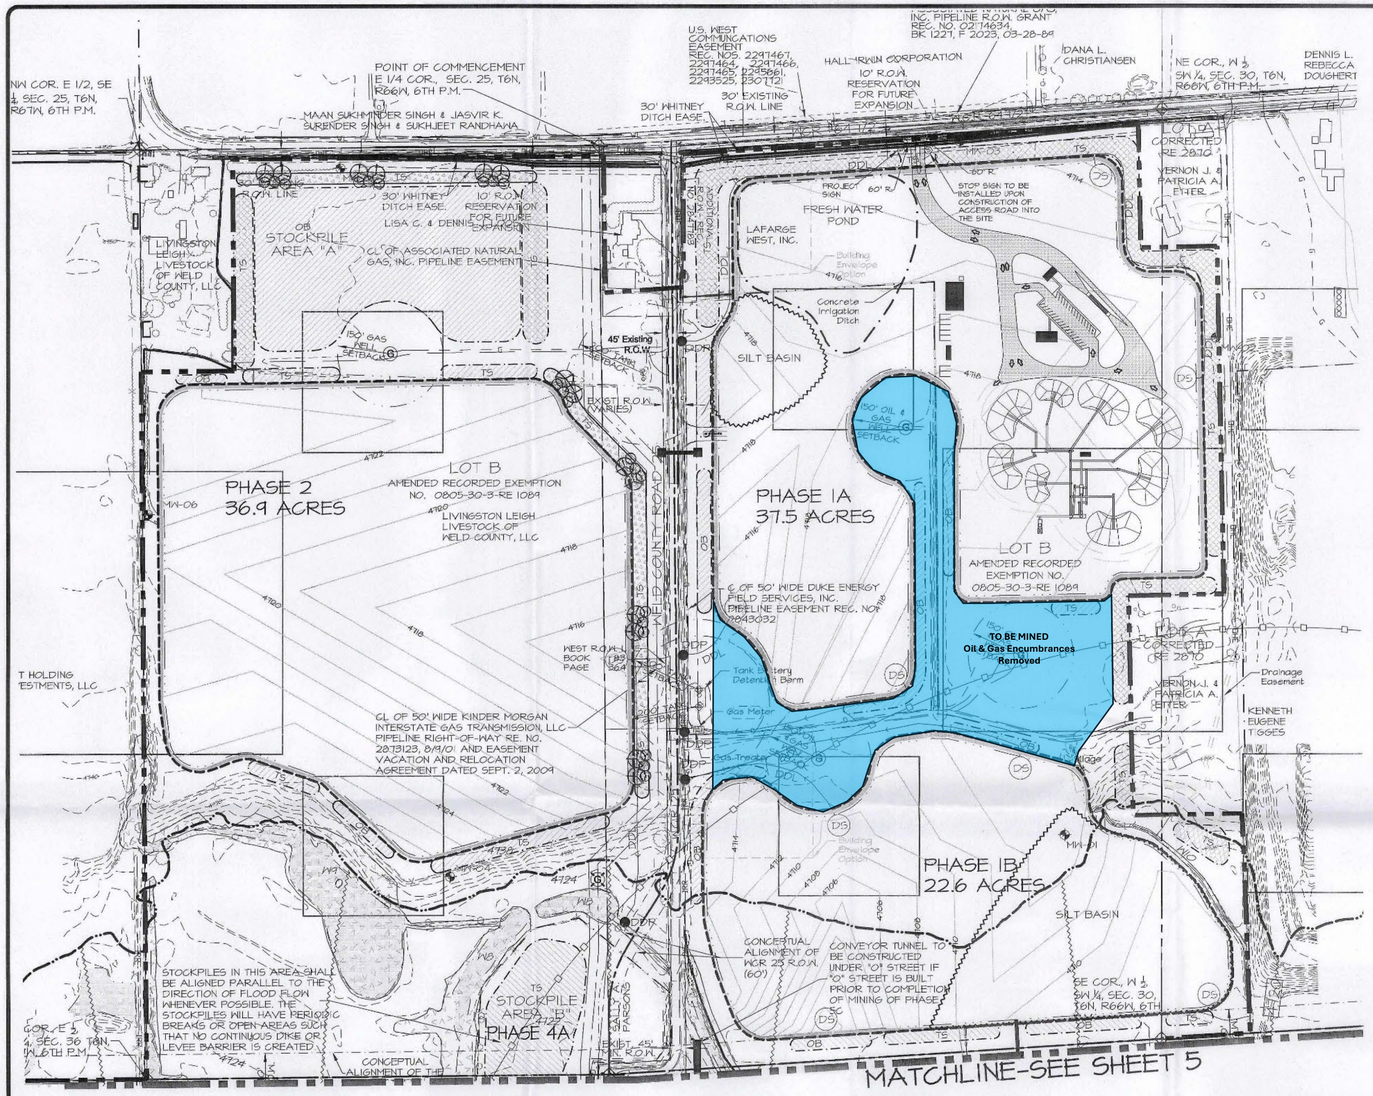

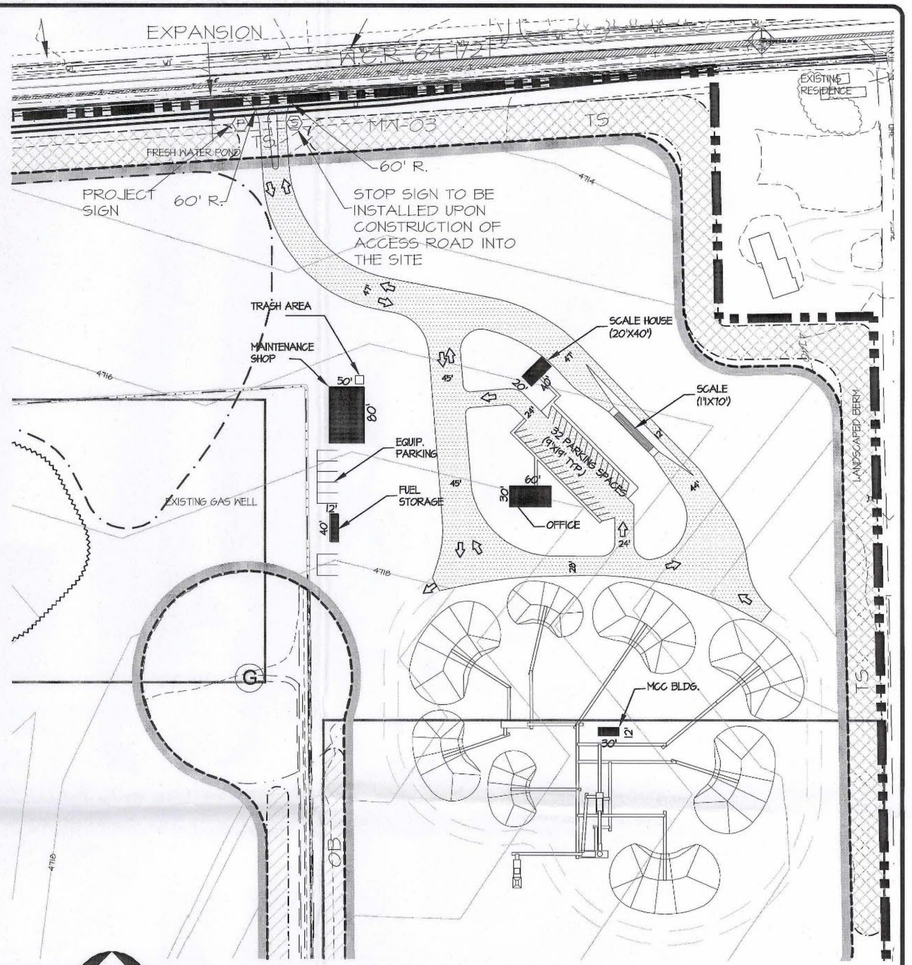

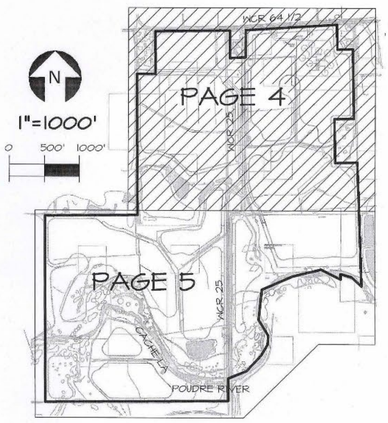

KEY MAP

PLANT DETAIL

N
1"=100'
0 50' 100' 200'

N
1"=1000'
0 500' 1000'

N
1"=200'
0 100' 200' 400'

LEGEND

- EXISTING CONTOURS
- 4720 PROPOSED CONTOURS
- EXISTING WETLAND
- EXISTING DITCH OR CHANNEL
- G EXISTING GAS/OIL FLOWLINES
- T EXISTING TELEPHONE
- OHE OVERHEAD ELECTRIC
- X EXISTING FENCE
- SECTION LINE
- ½ MILE SETBACK FROM EAGLE NEST
- TANK & OIL/GAS WELL SET BACK
- OIL/GAS DRILLING WINDOWS
- PERMIT BOUNDARY
- STOCKPILE
- MINING LIMITS
- SILT BASIN AREA
- EXISTING EASEMENT
- PROPOSED EASEMENT
- WATER
- POWER POLE
- SECTION CORNER
- G GAS/OIL WELL
- ABANDONED GAS WELL (APPROXIMATE LOCATION)
- GAS/OIL TANK
- CONVEYOR BRIDGE
- CONVEYOR TUNNEL
- DS DEWATERING SUMP
- DDL DEWATERING DISCHARGE LINE
- DDP DEWATERING DISCHARGE POINT
- DEWATERING TRENCH (2' DEEP BY 2' WIDE IN BEDROCK)
- LANDSCAPED BERM MADE OF TOPSOIL
- TS STOCKPILE AREA FOR TOPSOIL
- OB STOCKPILE AREA FOR OVERBURDEN
- TS PERMANENT LANDSCAPED BERM MADE OF OVERBURDEN AND TOPPED WITH 10" TO 12" OF TOPSOIL
- 2003 ARMY CORPS 100 YEAR FLOOD PLAIN (FP-1)
- TYPICAL BERM PLANTING

CERTIFICATION:

THIS MAP WAS PREPARED BY TETRA TECH IN COOPERATION WITH VECCHI & ASSOCIATES, LLC, DEERE AND AULT CONSULTANTS, INC., RESOURCE CONSERVATION PARTNERS, LLC, ENVIROGROUP LIMITED, AND QUEEN OF THE RIVER CONSULTANTS, INC. FOR LAFARGE WEST, INC. LAFARGE WILL KEEP THE DIVISION OF MINERALS AND GEOLOGY INFORMED OF ANY CHANGES TO THE MINING OR RECLAMATION PLANS THROUGH ANNUAL REPORTS AND FILE TECHNICAL REVISIONS AND AMENDMENT APPLICATIONS AS NECESSARY THROUGHOUT THE LIFE OF THE MINE.

Pamela Franch Hora — 1-20-10

PAMELA FRANCH HORA, AICP
SENIOR PLANNER, TETRA TECH

DATE

TETRA TECH
www.tetratech.com
1900 S. Sunset Street, Ste. 1-F
Longmont, Colorado 80501
PHONE: (303) 772-5282 FAX: (303) 772-7039

MARK	DATE	DESCRIPTION	BY
1	10-09	INITIAL SUBMITTAL	MAM
2	1-20-10	ADEQUACY REVIEW RESPONSE	MAM
3	10-30-24	TR REQUEST FROM INSPECTOR	JMM

LAFARGE WEST, INC.

PARSONS MINE
EXHIBIT C

MINING PLAN MAP (NORTH HALF)

Project No.	133-481.024.00
Designed By:	LAFARGE
Drawn By:	MAM
Checked By:	PFH

4