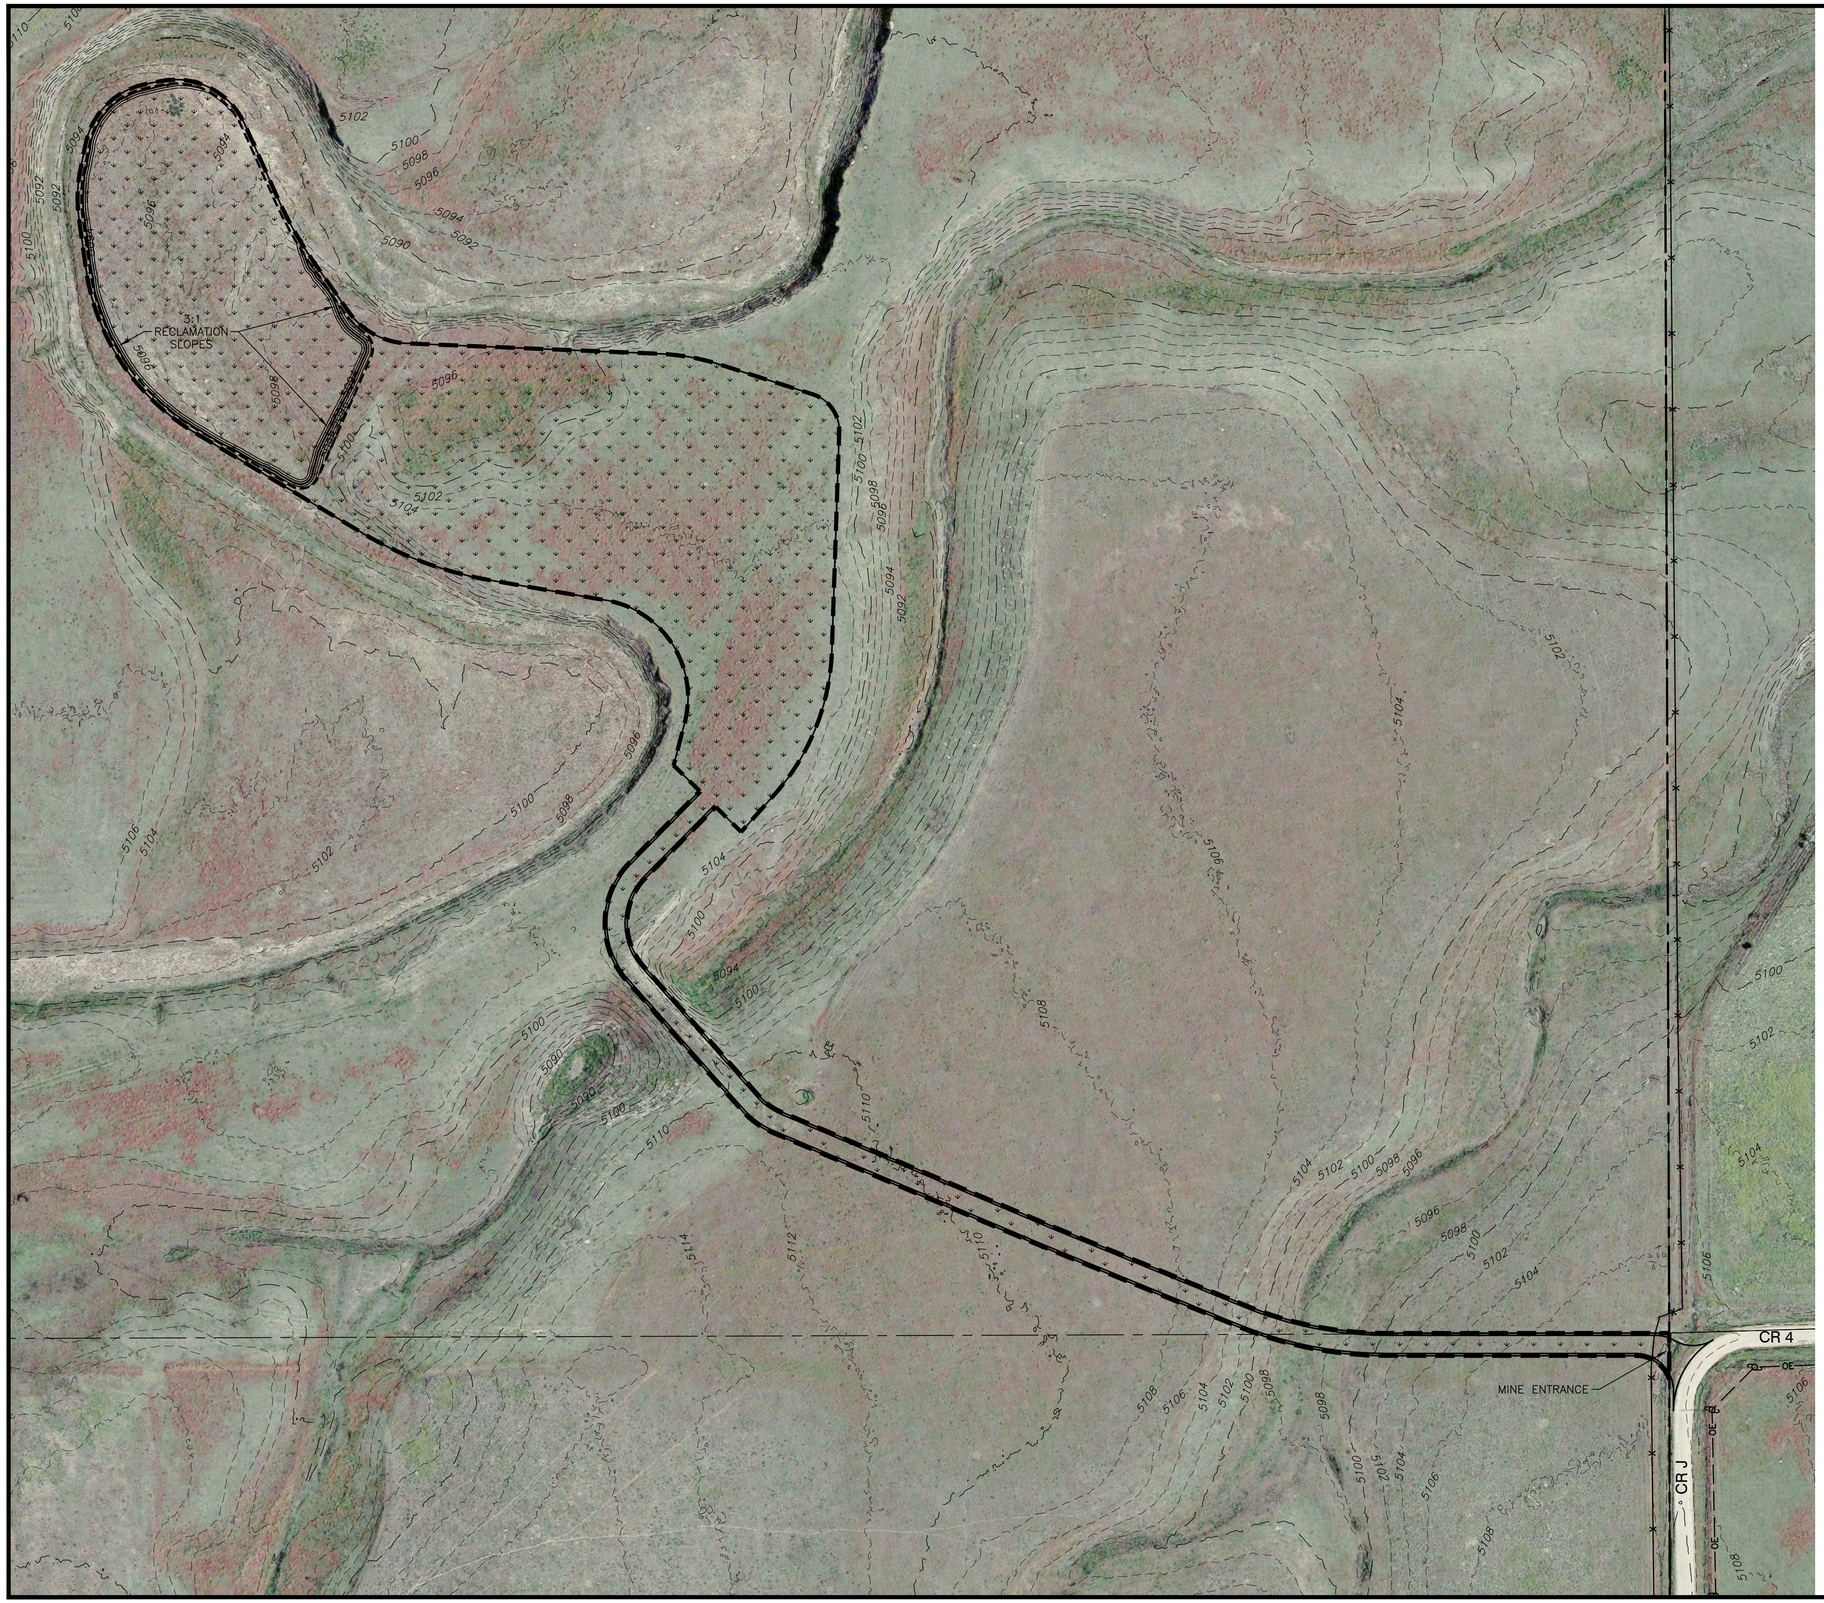

LEGEND:

- EXISTING CONTOURS (5280)
- PROPERTY LINE
- EXISTING FENCE
- EXISTING OVERHEAD ELECTRIC (OE)
- EXISTING POWER POLE
- SECTION LINE
- PERMIT BOUNDARY
- MINING LIMIT
- STOCKPILE AREA
- SCARIFY, TOPSOIL, SEED AREA

NOTE:
ALL DISTRUBED AREAS WILL BE SCARIFIED, TOPSOILED, AND SEEDED.

N

100 50 0 100 200 300
SCALE IN FEET

J&T Consulting, Inc.
305 Denver Avenue - Suite D
Fort Lupton, CO 80621
Ph: 303-857-6222
www.j-tconsulting.com

W.Max (Bill Nelson) Borrow Pit

Exhibit E - Reclamation Plan Map

IHC Scott, Inc.

M-2023-010

REVISIONS

No	Date	By	Chk	Description

J&T Consulting, Inc.

5/22/2023

Job #	23018
Date	5.22.23
Drawn By	TPY
Designed By	TPY
Checked By	JCY
File	IHCS Nelson Rec.dwg
Scale	As Shown

Sheet: **2** Of: 2

P:\23018 IHC Scott DRMS 111 Nelson Pit\Drawings\Plan Sheets\Reclamation Plan\IHCS Nelson Rec.dwg, 2 Exhibit E - Reclamation Plan Map, 5/22/2023 11:44:13 AM