JUL 21, 2025 - 10:26:18

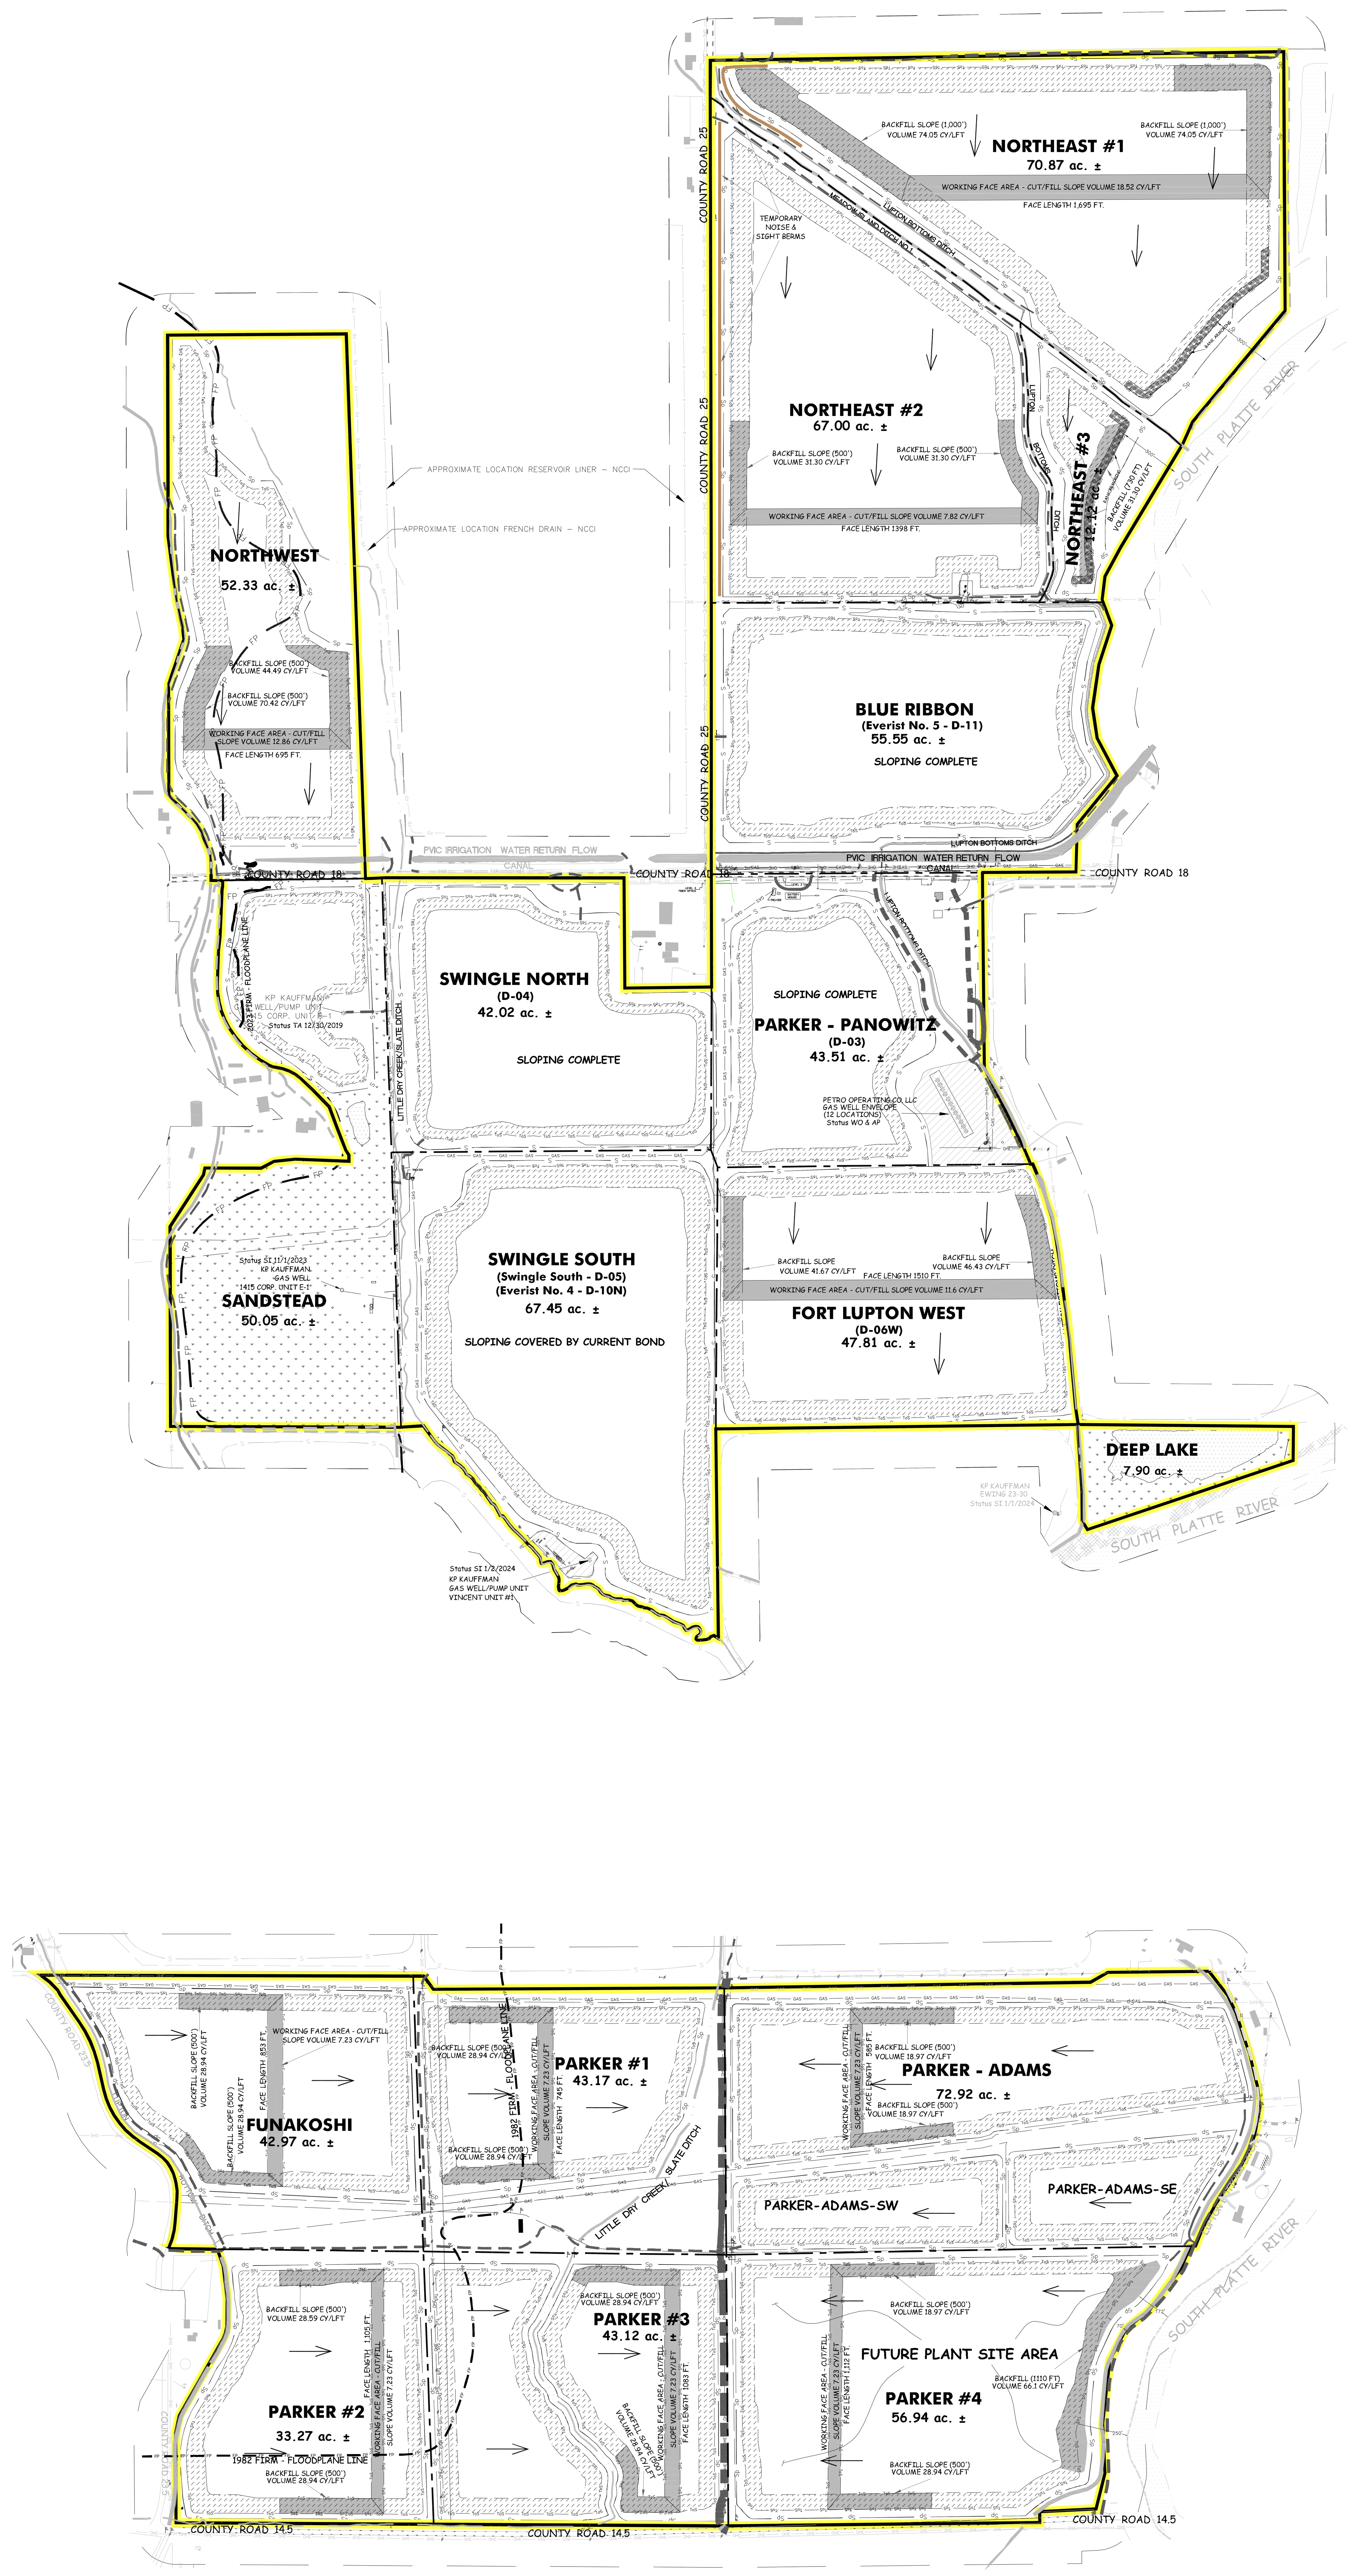

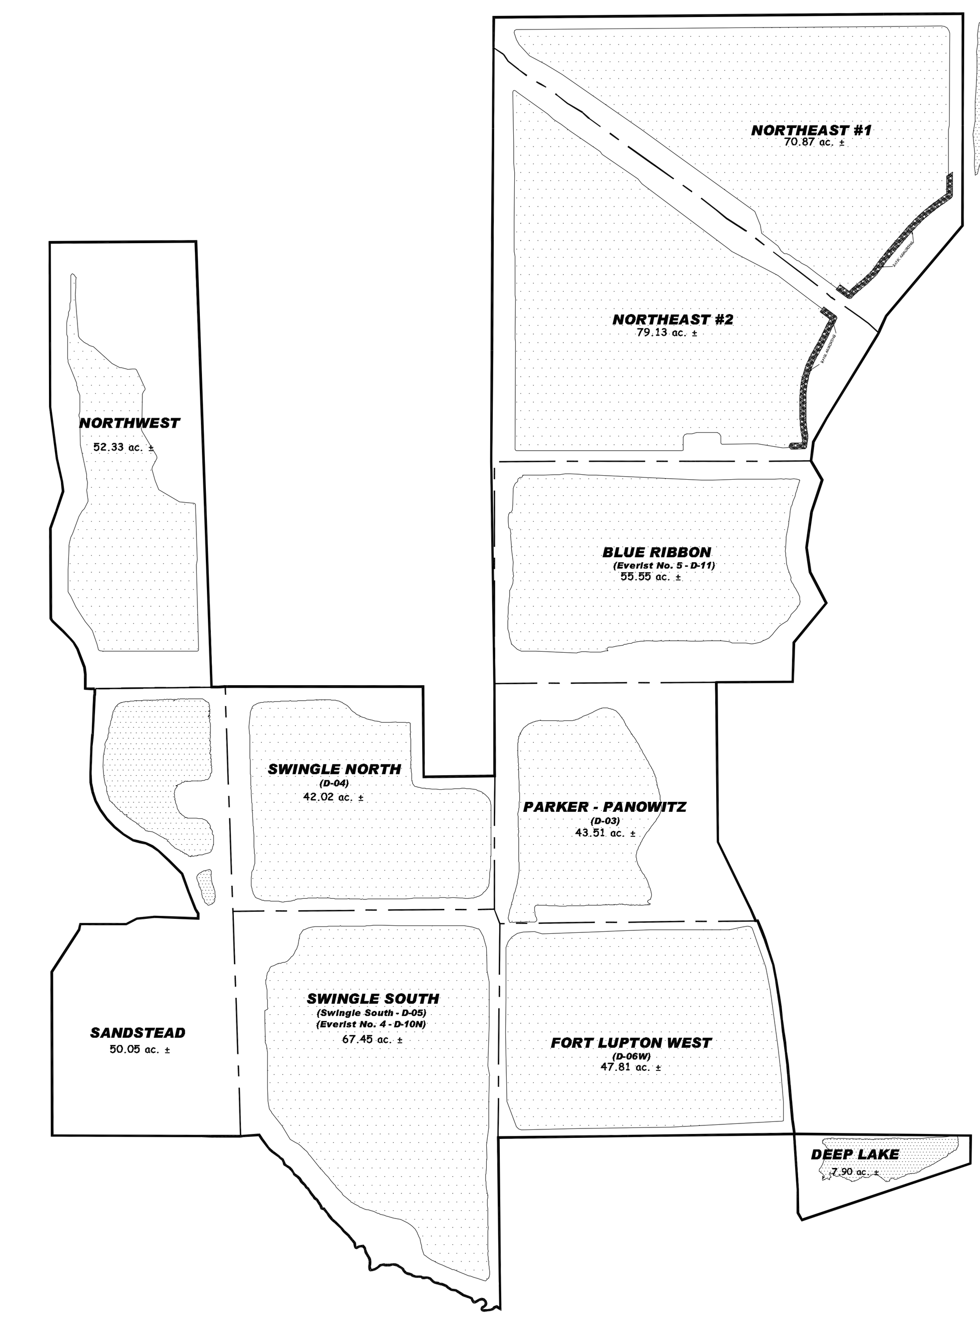

OPTION B NORTH AREA

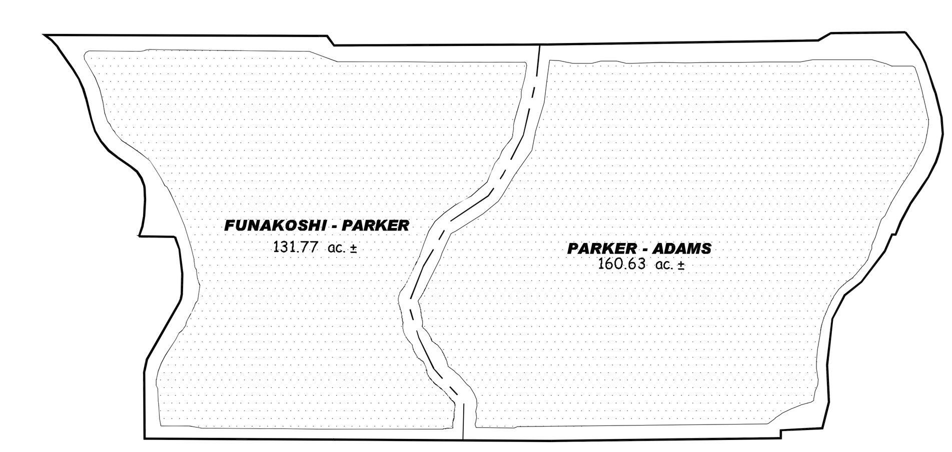

OPTION B SOUTH AREA

Notes:

1) This map is for general phase outline changes of the reservoir development and configuration that may change if Technical Revision(s) are filed and approved by the DRMS.

2) Reclamation for Option B will follow the approved reclamation plans as shown on the main map and not all details are included.

LEGEND

- PERMIT BOUNDARY/ AFFECTED LANDS
- 200 FOOT LIMIT
- COMMUNICATION LINES
- OVERHEAD ELECTRIC LINES
- UNDER GROUND ELECTRIC LINES
- FENCE
- FIBER OPTIC LINES
- 1982- 100 YR FLOOD PLAIN LINE
- FRENCH DRAIN
- SLURRY WALL
- GAS LINES
- ROADS (EXISTING GRAVEL)
- ROAD GRAVEL (NEW)
- PAVED ROADS
- OIL/GAS WELLS
- GAS WELLS
- MINING DIRECTION (ESTIMATED)
- WORKING FACE AREAS
- FINAL SLOPE AREA
- BANK ARMORING
- BUILDINGS
- RIVER
- CREEK/DITCH
- IRRIGATION DITCH

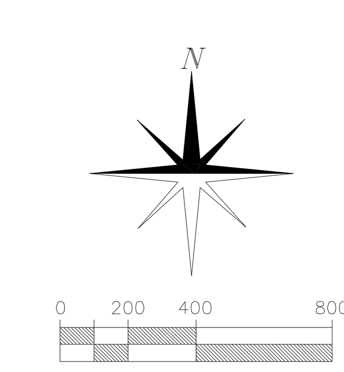

Map Exhibit C-1 - Mining Plan Map

PREPARED BY: ENVIRONMENT, INC.
7985 VANCE DR., # 205A
ARVADA, CO 80003
(303) 423-7297
Environment-inc@outdrs.net

Parts of Section 19, 30 & 31, T-2-N, R-66-W and Parts of Sections 25 & 36, T-2-N, R-67-W of the 6th P.M., County Of Weld, State Of Colorado

REVISIONS:	DATE:
ORIGINAL PERMIT	12/1999
AMENDMENT - ADDED 752.71 ACRES	07/2012
AMENDMENT - ADDED 202.26 ACRES	11/2024
AMENDMENT - ADEQUACY REVISION 03	07/2025

AMENDMENT
FOR
FORT LUPTON SAND AND GRAVEL
PERMIT # M-1999-120

L.G. Everist, Inc.
7321 East 88th Avenue | Henderson, Colorado 80640
Phone: (303) 287-4656 | Fax: (303) 289-1348

CHECKED BY: JA/MN/SLO
DRAWN BY: ENV/SLO
SCALE: 1"=400'
FILE NAME: FLSG-C-1-MAP
DATE: 11/14/2024

SHEET 2 of 4

JUL 21, 2025 – 16:22:21

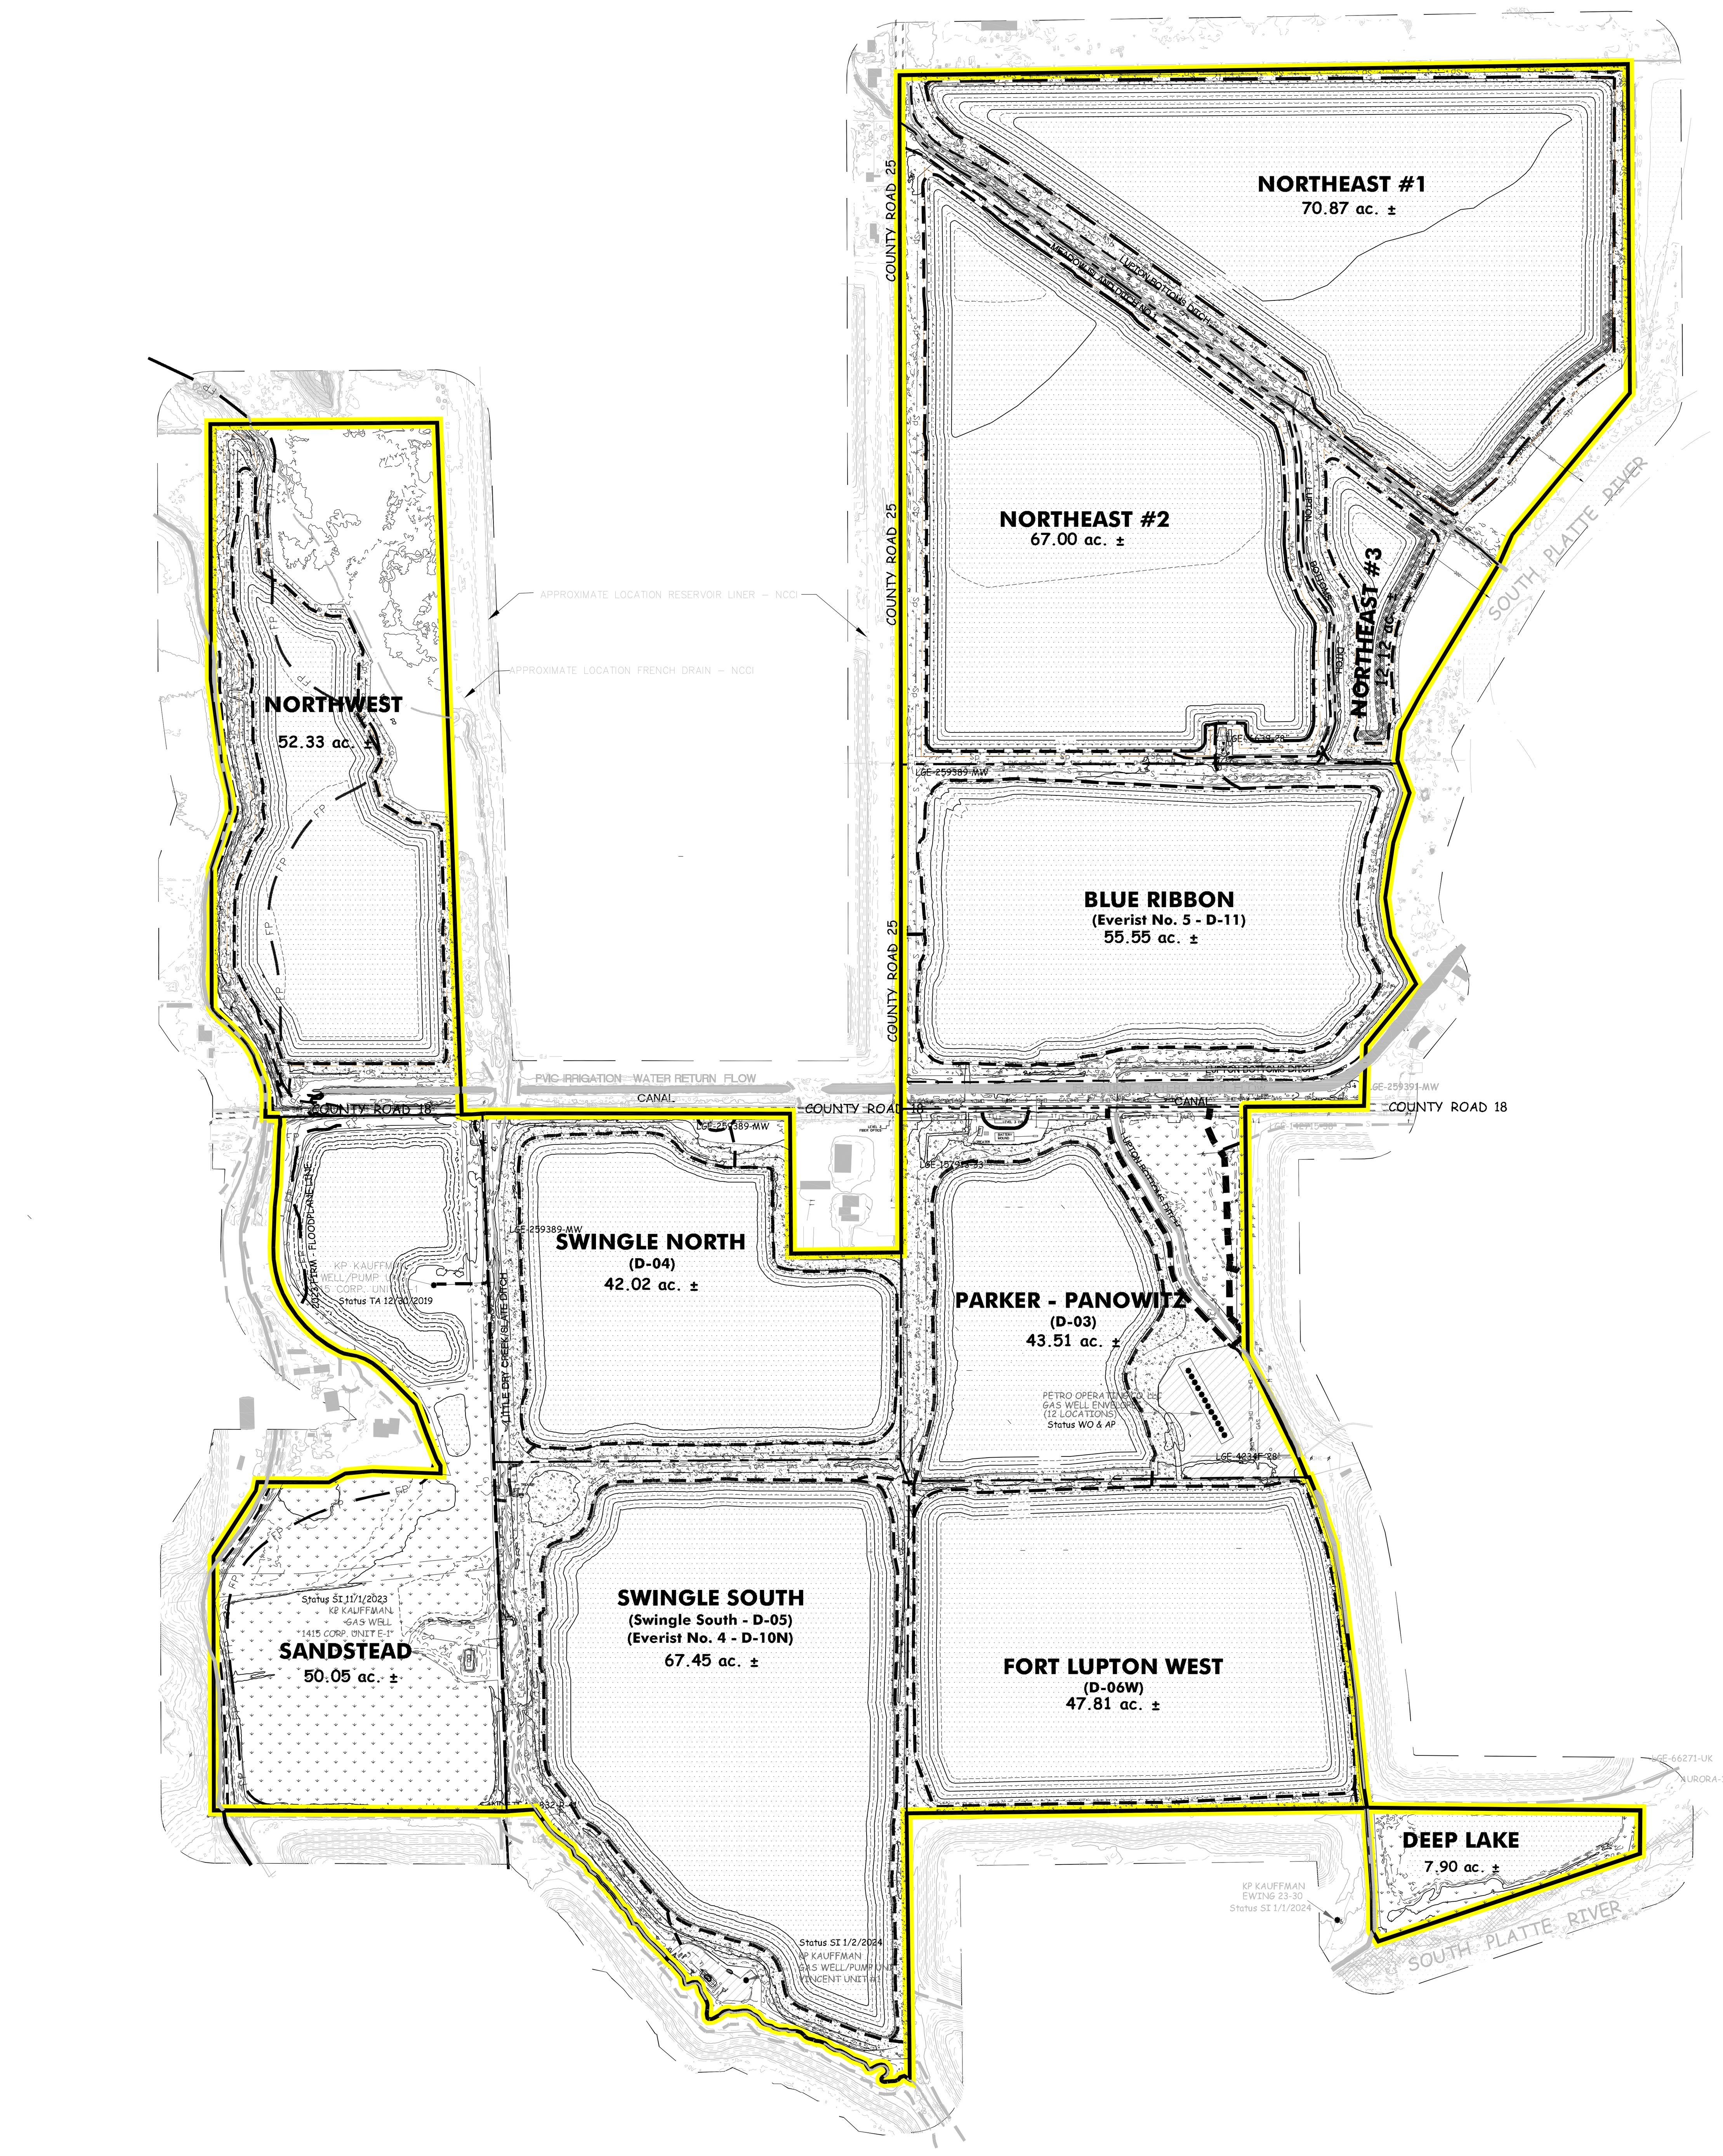

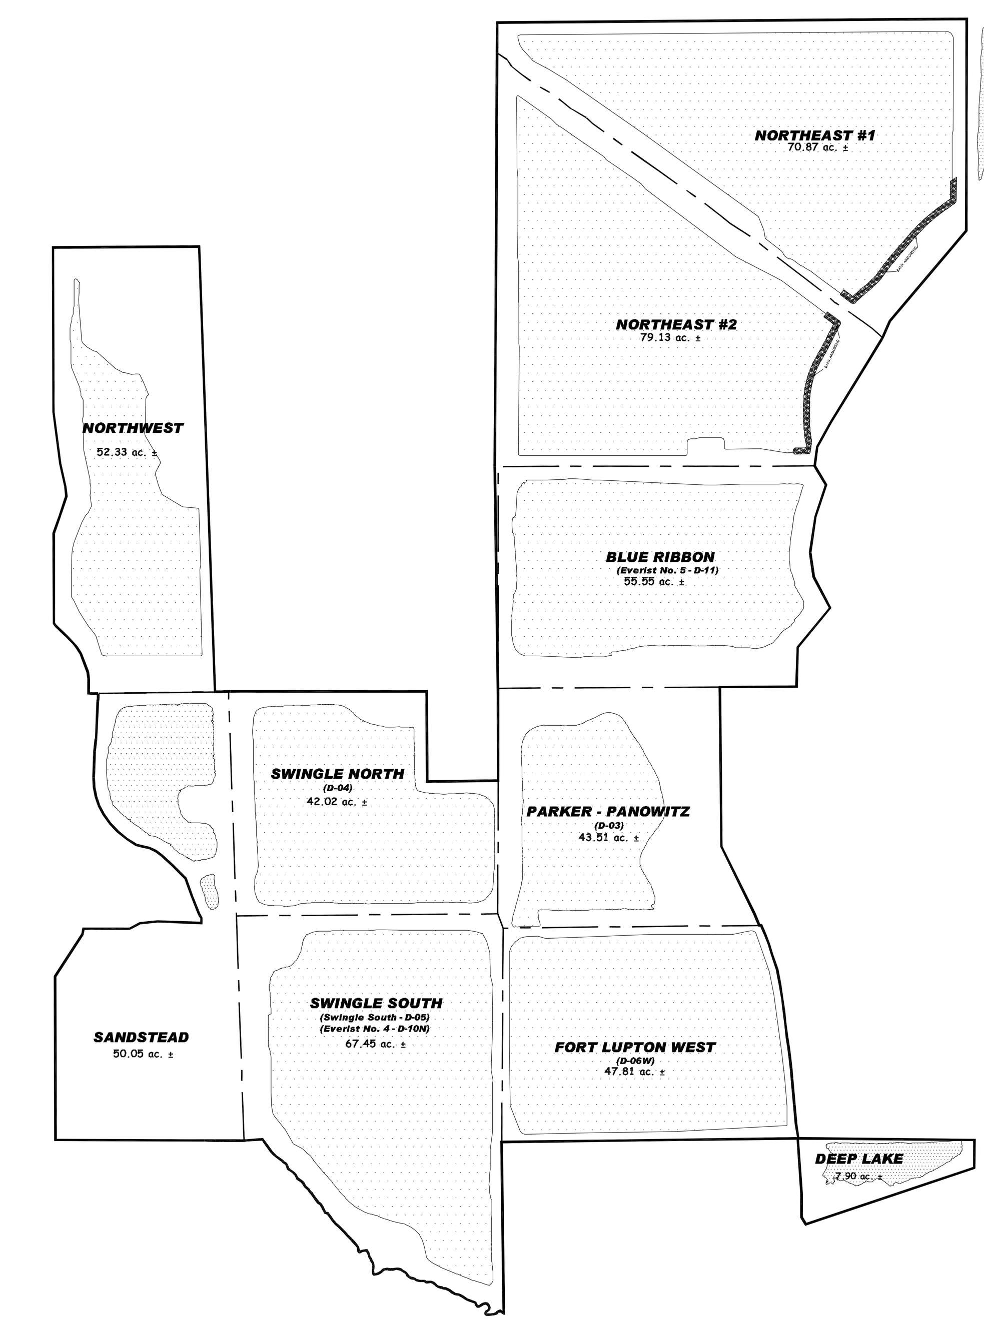

OPTION B NORTH AREA

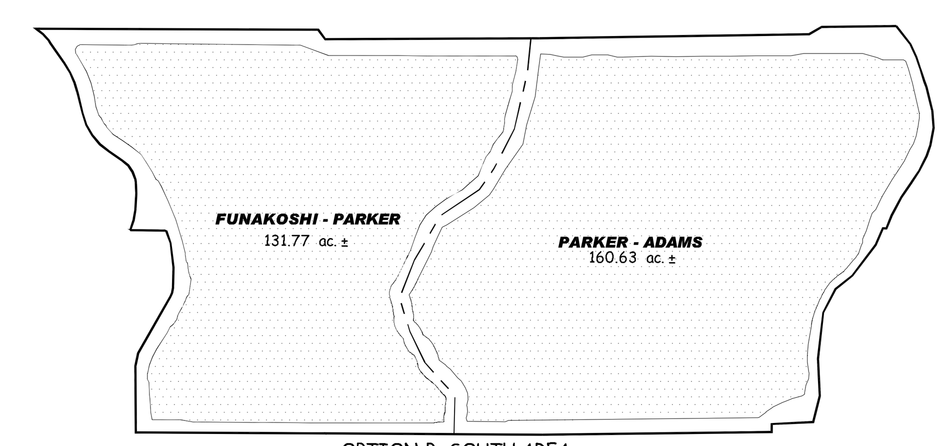

OPTION B SOUTH AREA

Notes:

1) This map is for general phase outline changes of the reservoir development and configuration that may change if Technical Revision(s) are filed and approved by the DRMS.

2) Reclamation for Option B will follow the approved reclamation plans as shown on the main map and not all details are included.

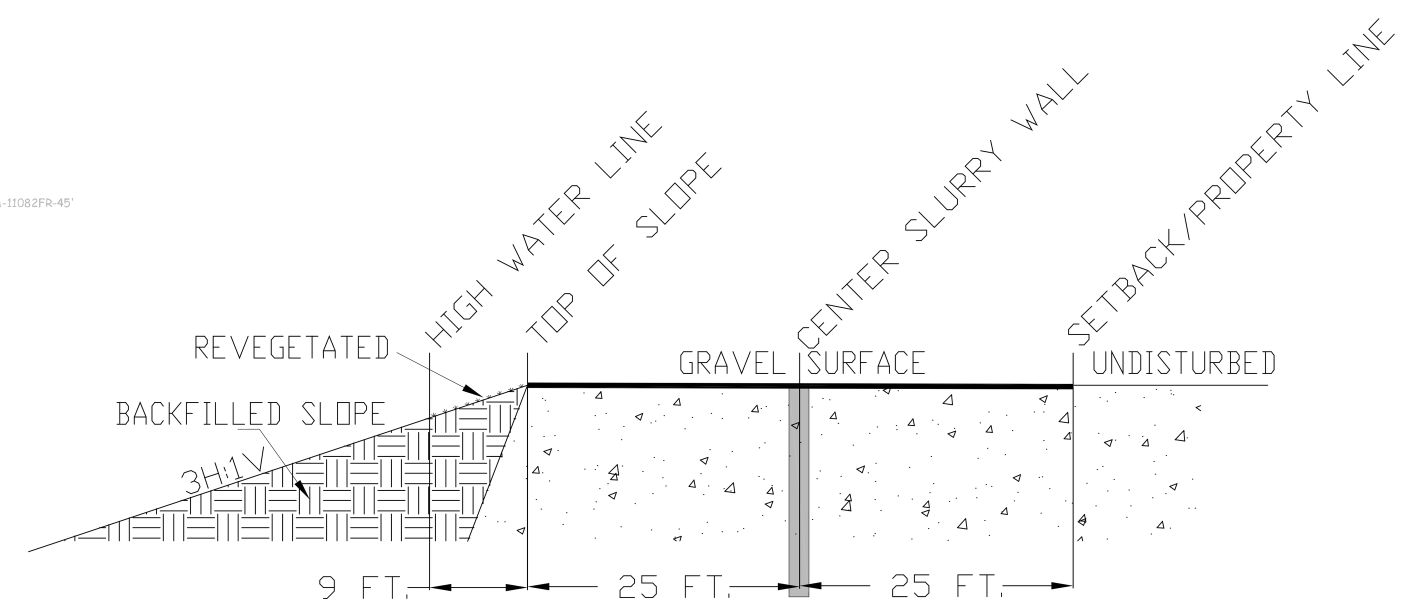

TYPICAL RESERVOIR BANK RECLAMATION

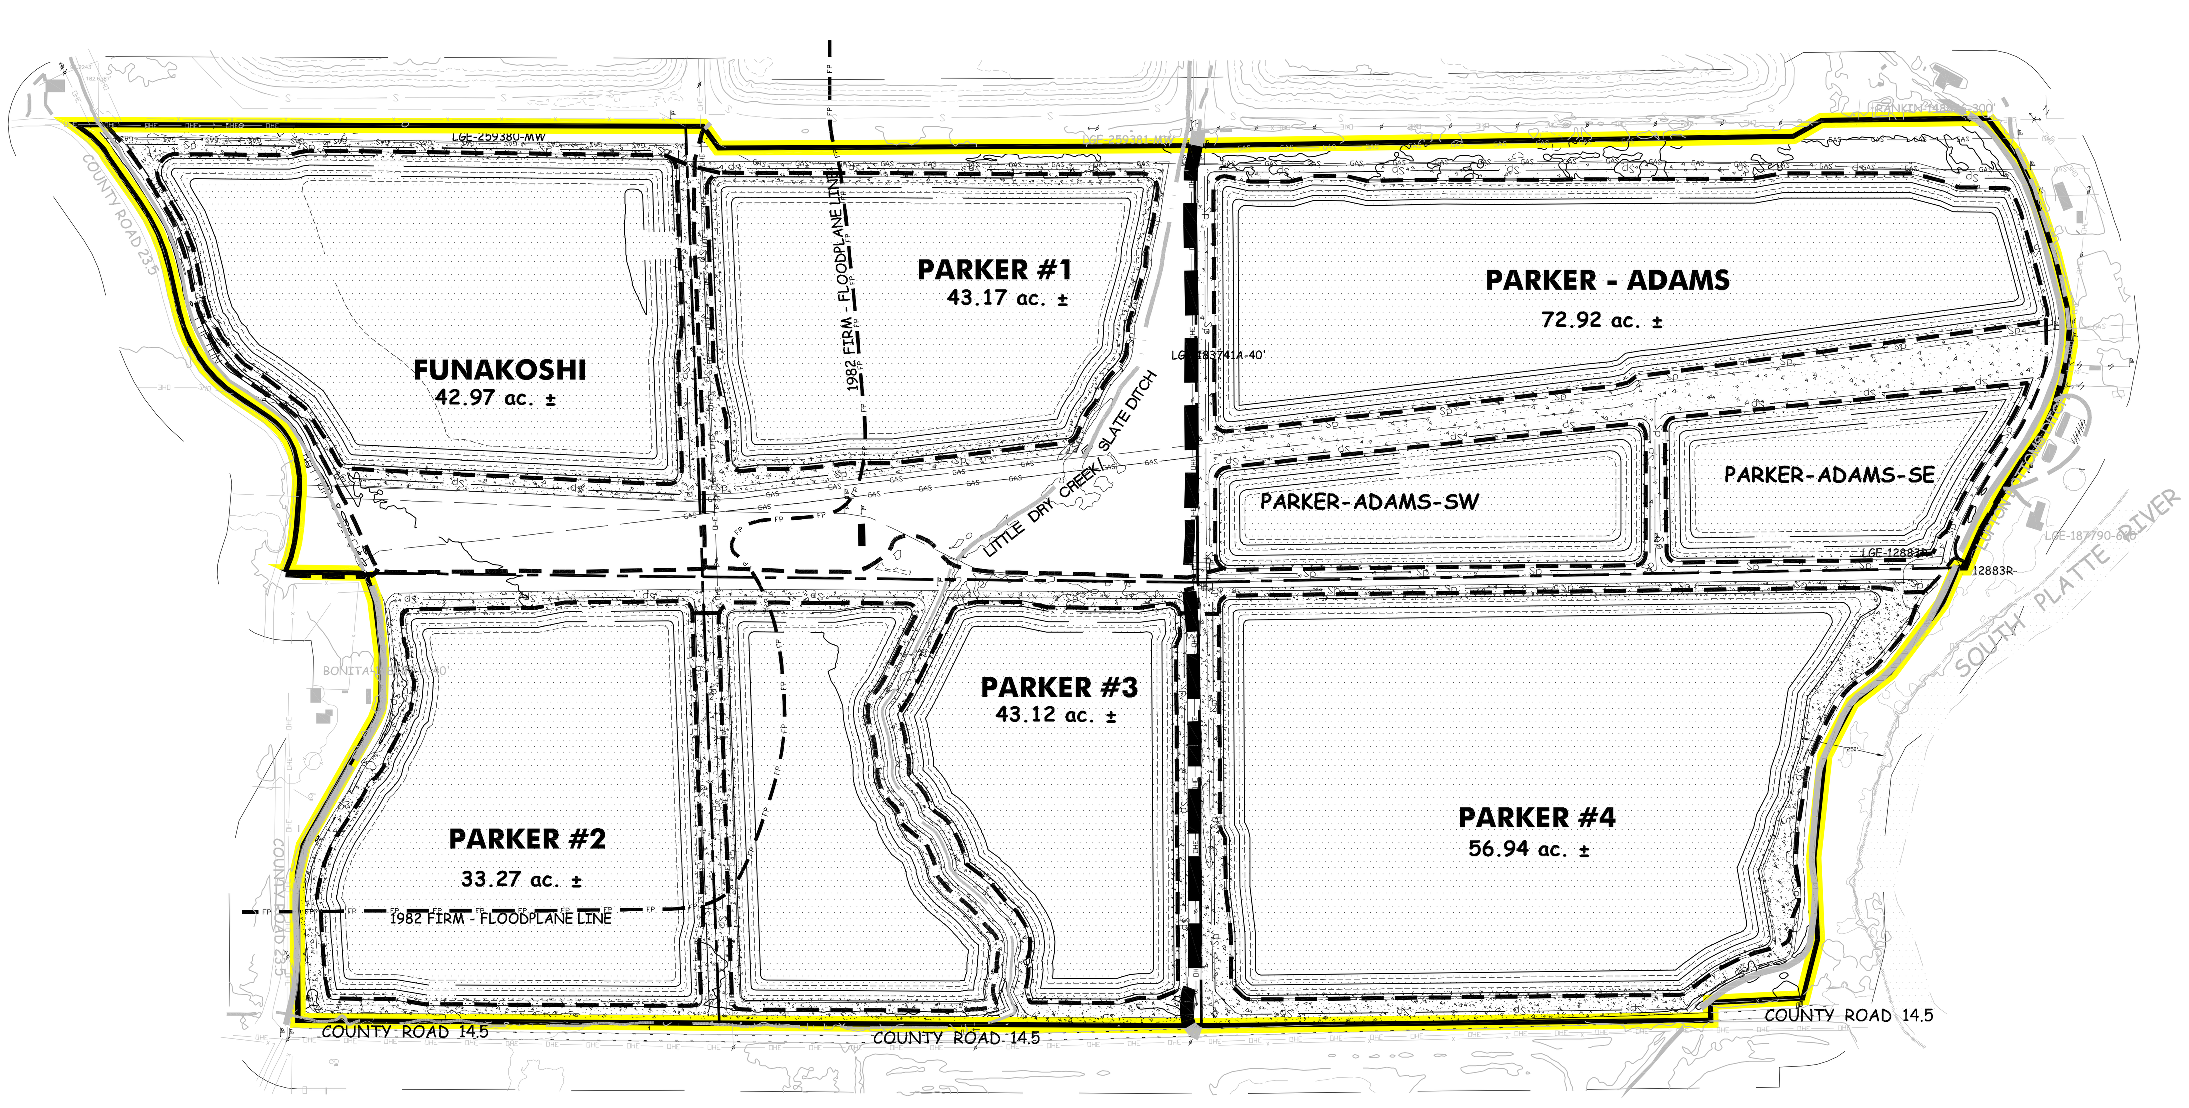

LEGEND

- PERMIT BOUNDARY/ AFFECTED LANDS
- 200 FOOT LIMIT
- COMMUNICATION LINES
- OVERHEAD ELECTRIC LINES
- UNDER GROUND ELECTRIC LINES
- FENCE
- FIBER OPTIC LINES
- 1982- 100 YR FLOOD PLAIN LINE
- FRENCH DRAIN
- SLURRY WALL
- GAS LINES
- ROADS (EXISTING GRAVEL)
- ROAD GRAVEL (NEW)
- PAVED ROADS
- OIL/GAS WELLS
- GAS WELLS
- WATER WELL
- RESERVOIR AREA
- REVEGETATED SLOPE AREAS
- GRAVELED AREA
- WETLANDS
- UNDISTRUBED AREA
- BANK ARMORING
- BUILDINGS
- RIVER
- CREEK/DITCH
- IRRIGATION DITCH

N

0 200 400 800

SCALE 1"=400'

CONTOUR INTERVAL 5 FT

Map Exhibit F - Reclamation Plan Map

PREPARED BY: ENVIRONMENT, INC.
7985 VANCE DR., # 205A
ARVADA, CO 80003
(303) 423-7297
Environment-inc@outdrs.net

Parts of Section 19, 30 & 31, T-2-N, R-66-W and Parts of Sections 25 & 36, T-2-N, R-67-W of the 6th P.M., County Of Weld, State Of Colorado

REVISIONS:	DATE:
ORIGINAL PERMIT	12/1999
AMENDMENT – ADDED 752.71 ACRES	07/2012
AMENDMENT – ADDED 202.26 ACRES	11/2024
AMENDMENT – ADEQUACY REVISION 03	07/2025

AMENDMENT FOR FORT LUPTON SAND AND GRAVEL PERMIT # M-1999-120

L.G. Everist, Inc.
7321 EAST 88TH AVENUE | HENDERSON, COLORADO 80640
PHONE: (303) 287-4656 | FAX: (303) 289-1348

CHECKED BY: JA/MN/SLO
DRAWN BY: ENV/SLO
SCALE: 1"=400'
FILE NAME: FLSG-F-MAP
DATE: 11/14/2024

L.G. Everist, Inc.

FORT LUPTON SAND AND GRAVEL

EXHIBIT G2n - MONITORING WELLS

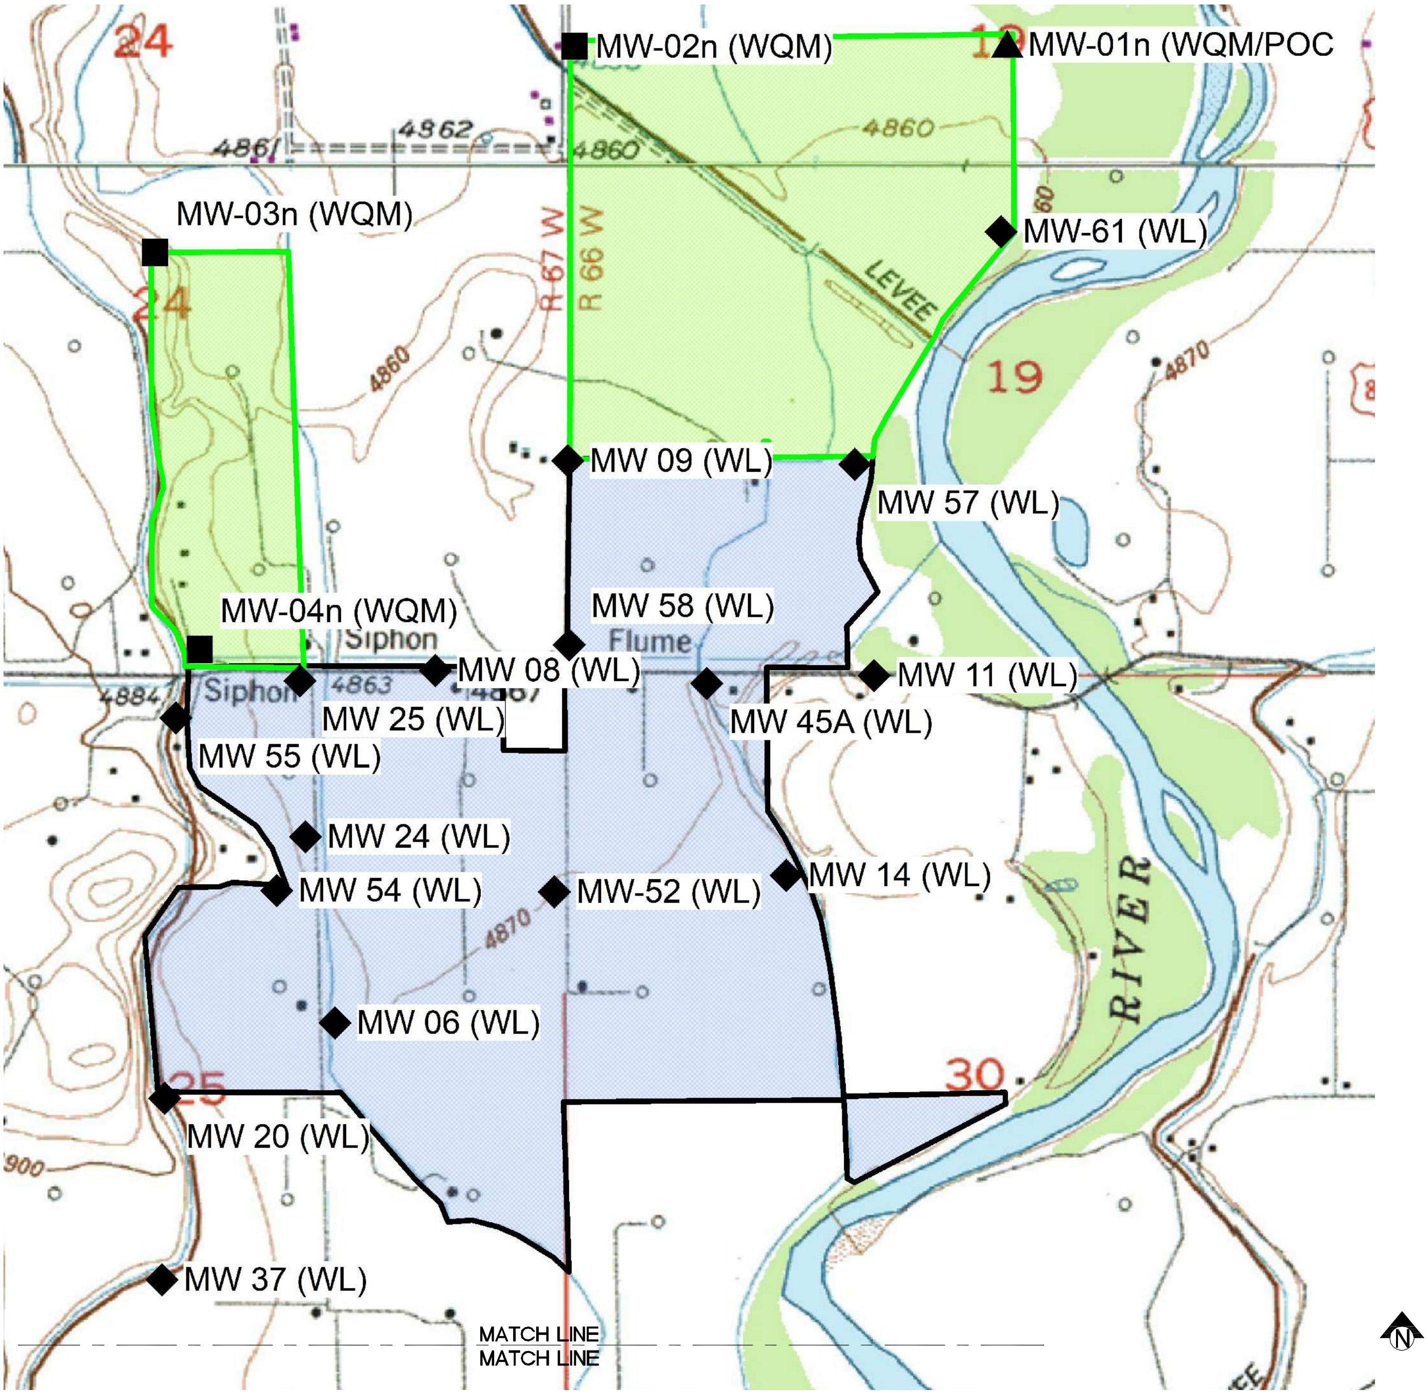

AMENDMENT AREA (202.26 AC. ±)

EXISTING PERMIT AREA

NOTES

1. Data from existing monitoring water level wells is provided with annual reports.
2. Existing MW locations shown on the map are confirmed via ground check.
3. WQM well locations shown on map are confirmed via ground check.

WELL KEY

◆ Site Monitoring Well
■ WQM Well
▲ WQM/POC Well

JUL 21, 2025 – 10:29:38