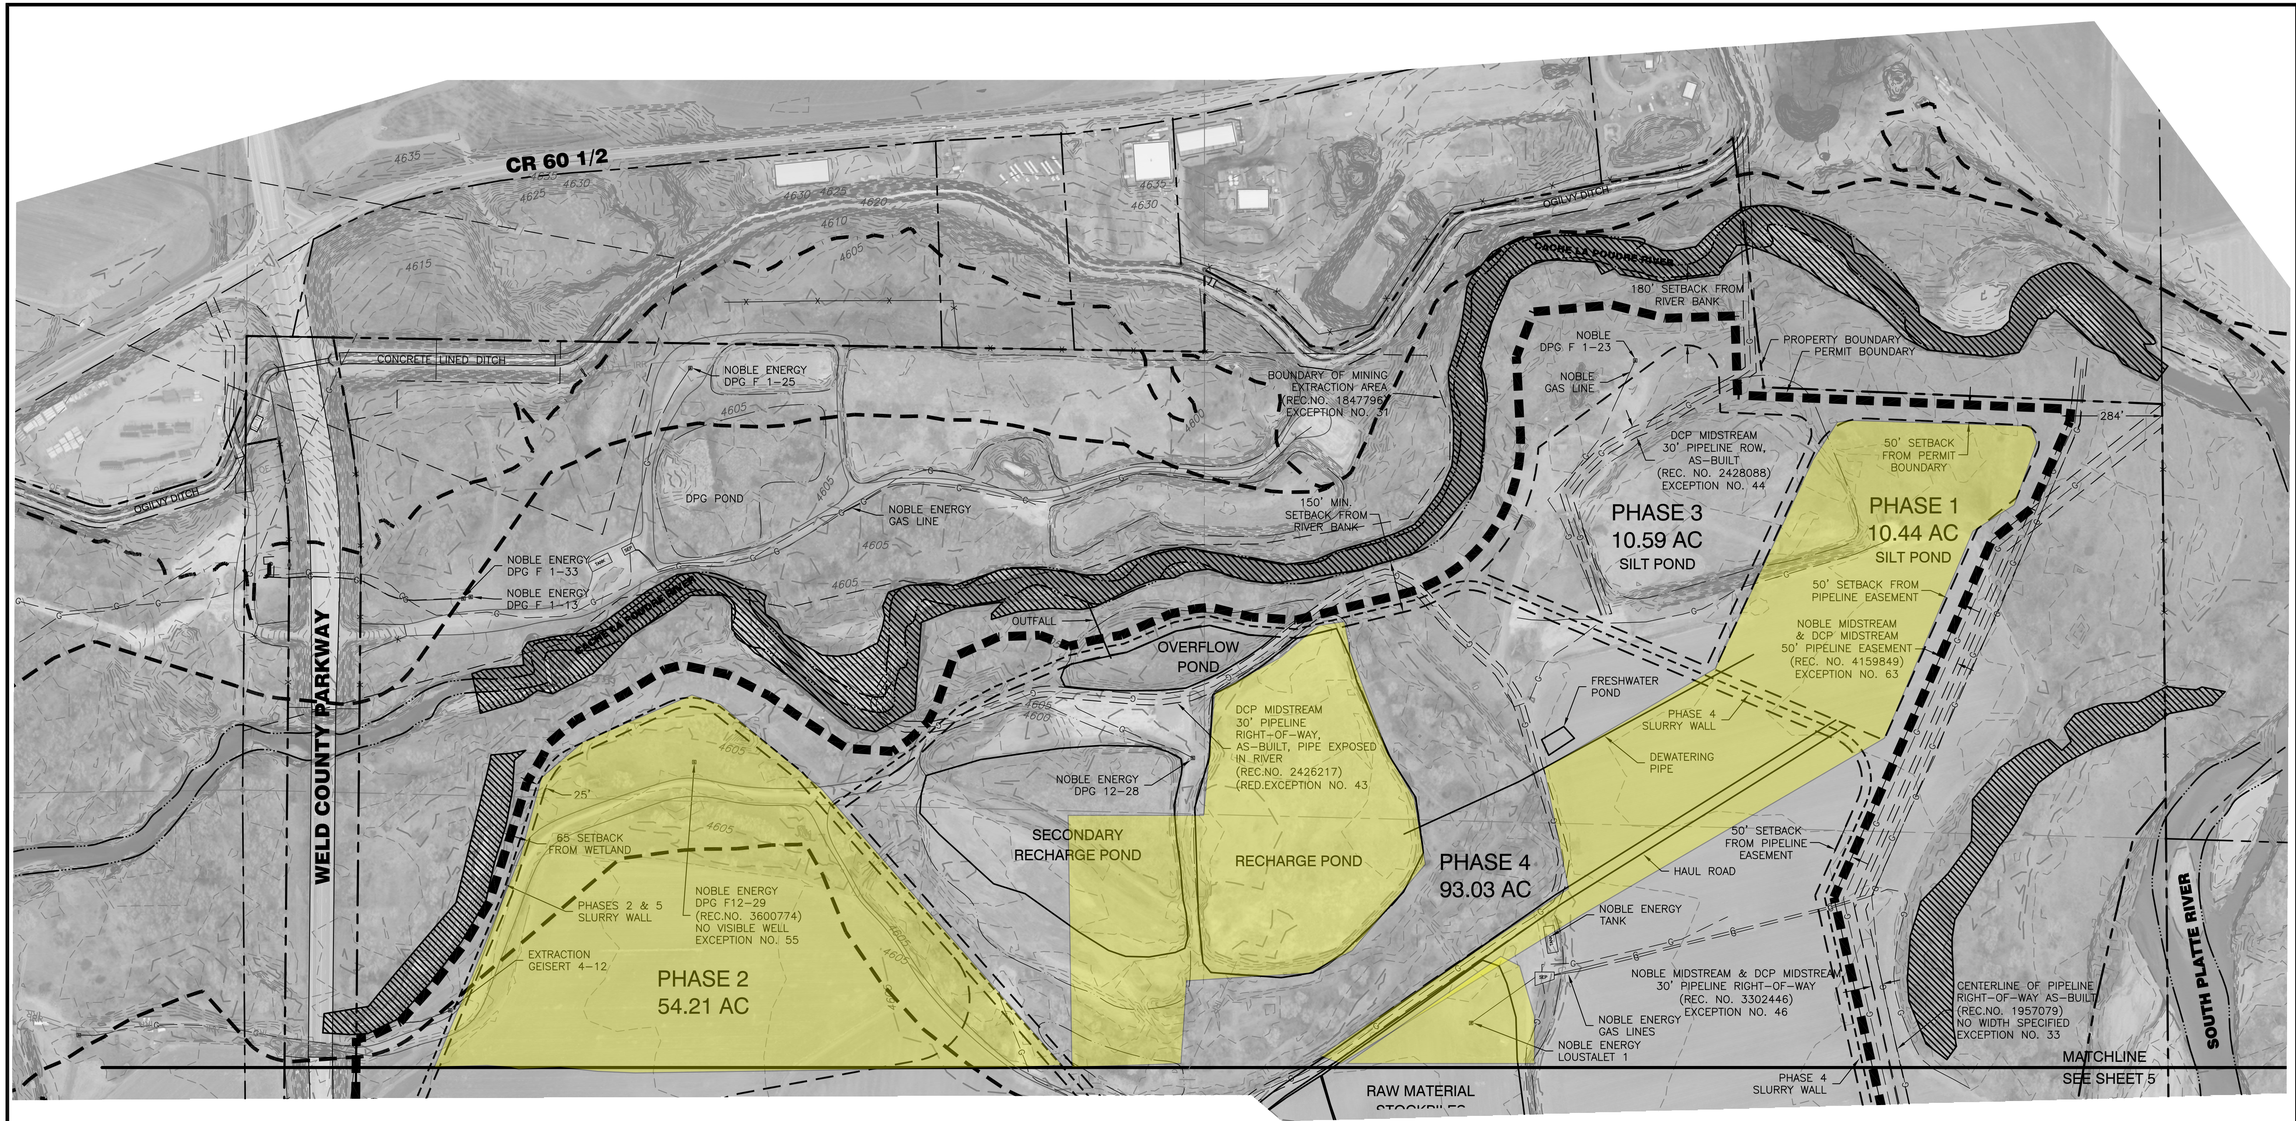

Disturbed Area 8-27-2025
Total Disturbance 128.51 Acres

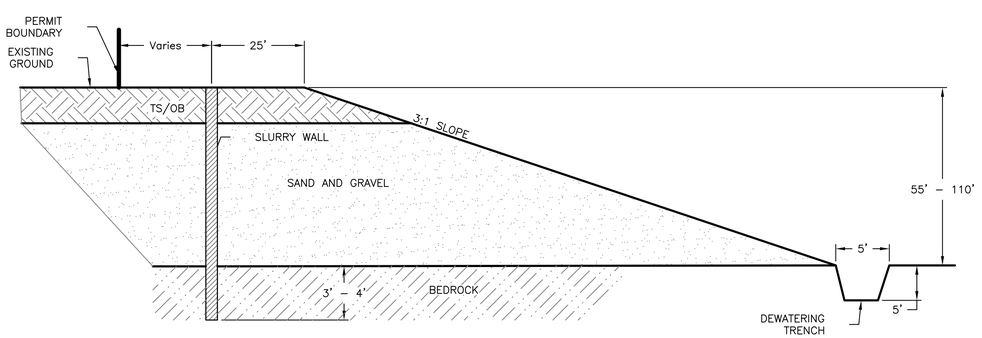

TYPICAL MINING SECTION
N.T.S.

LEGEND:

- UTILITY POLE
- GAS TANK
- GAS VALVE
- WELL
- PROPERTY LINE
- EXISTING FENCE LINE
- EXISTING GAS LINE
- EXISTING EASEMENT
- GRAVEL ROAD
- PROPOSED PERMIT BOUNDARY
- PROPOSED SLURRY WALL
- MINING PHASE LIMIT
- JURISDICTIONAL WETLAND
- 100 YR FLOODWAY
- 100 YR FLOODPLAIN

N

200 100 0 200 400 600
SCALE IN FEET

J&T Consulting, Inc.
305 Denver Avenue - Suite D
Fort Lupton, CO 80621
Ph: 303-857-6222 Fax: 303-857-6224
www.j-tconsulting.com

DPG Site

Exhibit C-4
Mining Plan Map

J-2 Contracting Company

M 2019-028

REVISIONS

No	Date	By	Chk	Description
1	8.16.19	TPY	JCY	Adequacy Review Response 1
2	—	TPY	JCY	Technical Revision 1

J&T CONSULTING

Job #	18114
Date	4/4/19
Drawn By	BDC
Designed By	TPY
Checked By	JCY
File	JT-Mining
Scale	1" = 200'

Sheet: 4 Of: 5

P:\18114 DPG Mining Site\Drawings\Mining Plan\JT-mining C-3.dwg, Mining Map 1, 3/8/2021 10:14:22 AM

NOBLE ENERGY TANK
NOBLE MIDSTREAM & DCP MIDSTREAM 30' PIPELINE RIGHT-OF-WAY (REC. NO. 3302446) EXCEPTION NO. 46
CENTERLINE OF PIPELINE RIGHT-OF-WAY AS-BUILT (REC.NO. 1957079) NO WIDTH SPECIFIED EXCEPTION NO. 33
NOBLE ENERGY GAS LINES
NOBLE ENERGY LOUSTALET 1
MATCHLINE SEE SHEET 4
PHASE 4 SLURRY WALL
25' (TYP)
50' SETBACK FROM GAS LINE EASEMENT
RAW MATERIAL STOCKPILES
PROCESSING AREA
PHASE 4 93.03 AC
60' SETBACK FROM GAS LINE EASEMENT
760'
TOPSOIL BERM
TRUCK LOADING AREA
FINISHED MATERIAL STOCKPILES
PHASES 2 & 5 SLURRY WALL
PHASE 5 19.39 AC
PRODUCT STOCKPILES, PROCESSING AREA
EQUIPMENT PARKING
OVERBURDEN
80' SETBACK FROM IRRIGATION DITCH AND POWER LINE
GATE
50' SETBACK FROM IRRIGATION DITCH AND GAS EASEMENT
NOBLE ENERGY YAKLICH DPG 12-18
HOLLY AVE
60' SETBACK FROM IRRIGATION DITCH
DELTA IRRIGATION DITCH COMPANY DIVERSION STRUCTURE
25' (TYP)
PERMIT BOUNDARY
PHASE 2 54.21 AC
65' SETBACK FROM PROPERTY BOUNDARY/ROW (TYP)
NOBLE ENERGY GEISERT 5-12
WELD COUNTY PKWY
NOBLE ENERGY GAS LINE
EXISTING FENCE
TRUCK SCALE
SCALE HOUSE
50' SETBACK FROM IRRIGATION DITCH AND GAS EASEMENT
PDC LOUSTALET 32-12
100-YR FLOODWAY
NOBLE ENERGY & DCP MIDSTREAM 30' PIPELINE EASEMENT (REC. NO. 4405760) (REC. NO. 4438066) EXCEPTION NO. 73
SOUTH PLATTE RIVER
DCP MIDSTREAM 30' PIPELINE EASEMENT (REC. NO. 4405760) (REC. NO. 4438066) EXCEPTION NO. 73
PROPERTY BOUNDARY
HOLLY AVENUE
PIT ENTRANCE
EXISTING DPG FENCE

Disturbed Area 8-27-25
Total Disturbance 128.51 Acres

LEGEND:

- UTILITY POLE
- GAS TANK
- GAS VALVE
- WELL
- PROPERTY LINE
- EXISTING FENCE LINE
- EXISTING GAS LINE
- EXISTING EASEMENT
- GRAVEL ROAD
- PROPOSED PERMIT BOUNDARY
- PROPOSED SLURRY WALL
- MINING PHASE LIMIT
- JURISDICTIONAL WETLAND
- 100 YR FLOODWAY
- 100 YR FLOODPLAIN

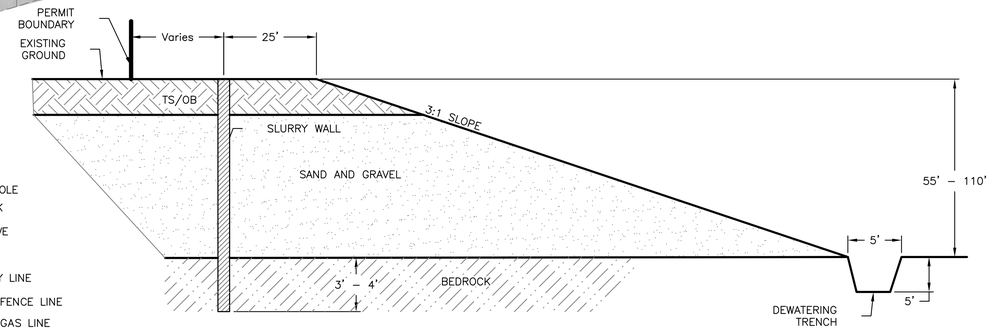

TYPICAL MINING SECTION

N.T.S.

N

200 100 0 200 400 600

SCALE IN FEET

J&T Consulting, Inc.
305 Denver Avenue - Suite D
Fort Lupton, CO 80621
Ph: 303-857-6222 Fax: 303-857-6224
www.j-tconsulting.com

DPG Site

Exhibit C-5
Mining Plan Map

J-2 Contracting Company

M 2019-028

REVISIONS

No.	Date	By	Chk	Description
1	8.16.19	TPY	JCY	Adequacy Review - Response 1
2	—	TPY	JCY	Technical Revision 1

J&T CONSULTING

J.C. York

Job #	18114
Date	4/4/19
Drawn By	BDC
Designed By	TPY
Checked By	JCY
File	JT-Mining
Scale	1" = 200'±

Sheet: 5 Of: 5

P:\18114 DPG Mining Site\Drawings\Mining Plan\JT-mining C-5.dwg, Mining Map 2, 3/8/2021 10:11:23 AM