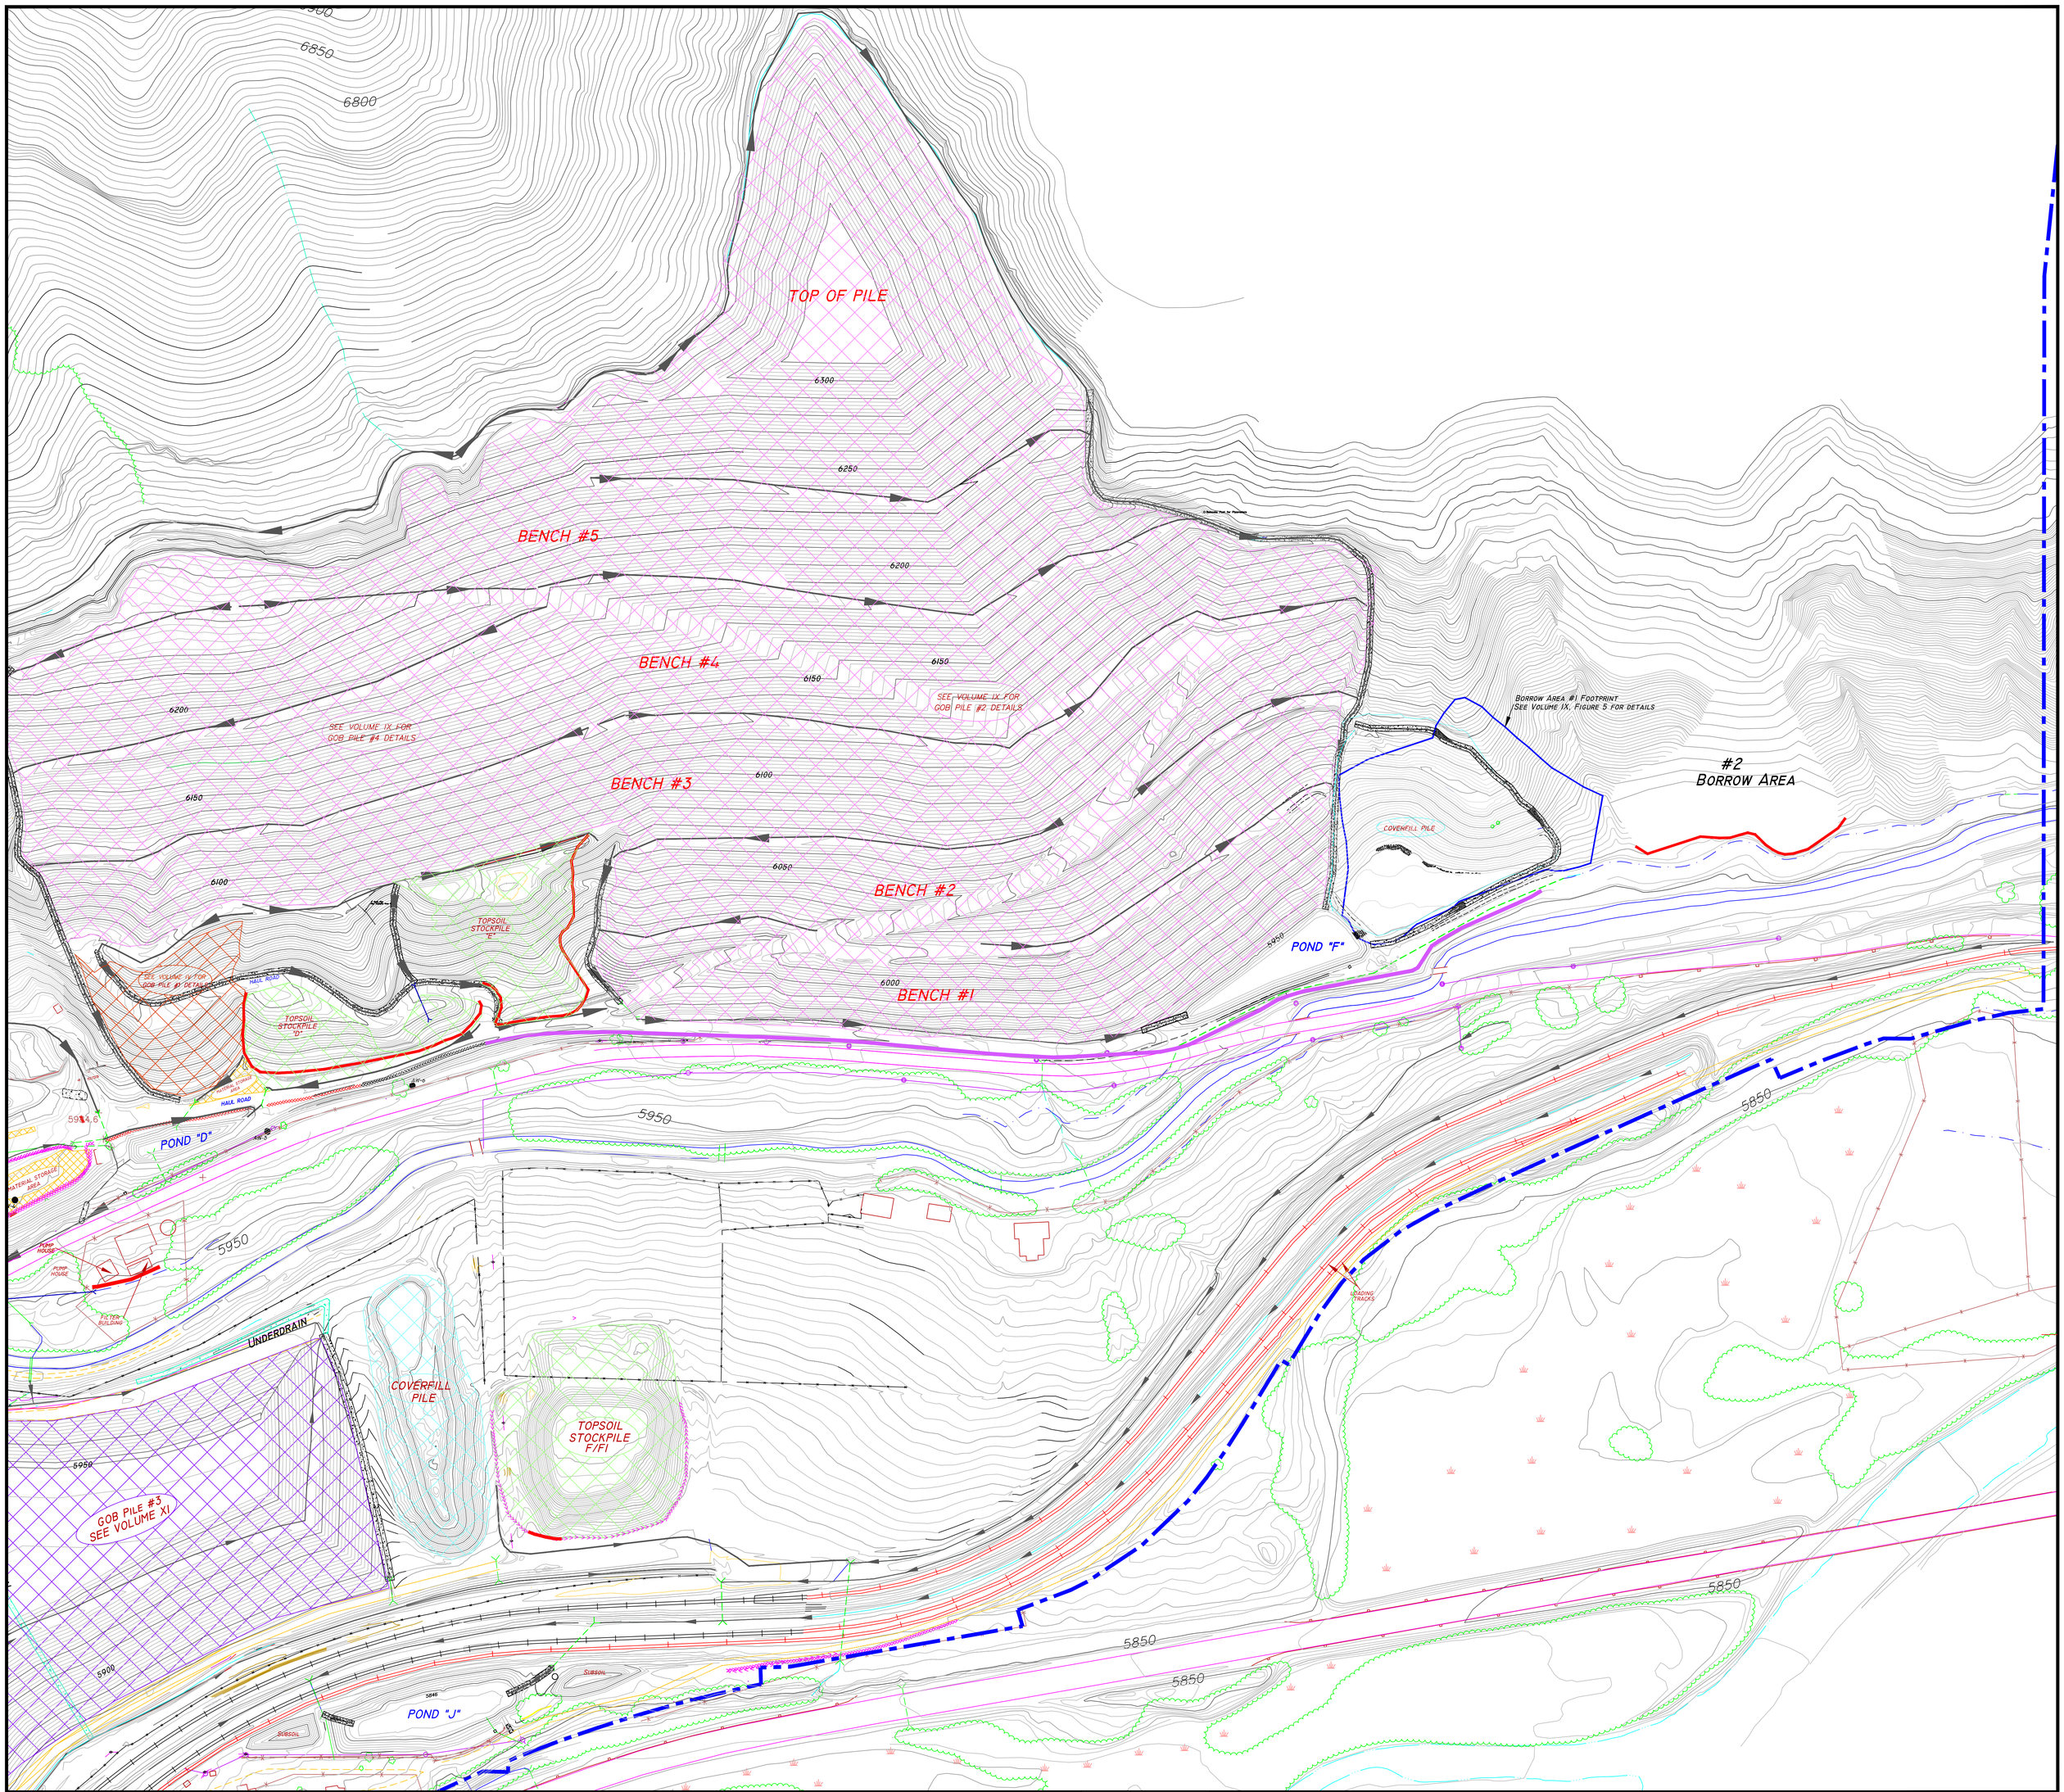

REVISIONS			
37	MR-213 Remove riprap from D-F7, updated coverfill contours	T.K.B.	09/30/25
36	TR-122 Adequacy Response #1	T.K.B.	01/06/21
35	TR-122 Remove CW ditch, revise E U/D location	T.K.B.	11/12/20
34	MR-203 Update Pond D Configuration	T.K.B.	01/21/20
33	TR-118 Gob #3 Reduction in pile size	T.K.B.	01/31/19
32	TR-115 ADQ #1	T.K.B.	05/17/08
No.	DESCRIPTION:	BY	DATE

REFERENCES

LEGEND:

- PERMIT BOUNDARY
- BERM OR GUARDRAIL
- FENCE
- POWERLINE/TELEPHONE
- DITCH
- UNDESIGNED CULVERT
- CULVERT
- LIGHT USE ROAD
- HAUL ROAD
- TOPSOIL STOCKPILE AREAS
- MATERIAL STORAGE AREAS
- GOB PILE AREA (Vol. IV)
- GOB PILE AREA (Vol. IX)
- COVERFILL STOCKPILE AREA
- RIP RAP
- GOB PILE AREA (VOL. XI)
- SED. CONTROL (SUPPLEMENTAL)

NOTE:
SEE MAP NO. 15-2 FOR UPPER PORTION OF FACILITIES
SEE MAP NO. 15-3 FOR EASTERN PORTION OF FACILITIES
SEE MAP NO. 15-4 FOR WESTERN PORTION OF FACILITIES

ORIGINAL TOPOGRAPHY BY KLH – 6/11/95
UPDATED TOPOGRAPHY BY DATA MAPPING – 8/8/97

MAP KEY: 2 / 1 / 3 / 4

ENGINEER'S CERTIFICATION
I hereby certify that this drawing was done by me or under my direct supervision and that all of the information presented on this drawing is true and correct to the best of my knowledge and belief.
Tammerin K. Wright-Bishop Date
Colorado P.E. 44.0 PROFESSIONAL ENGINEER

PREPARED FOR:
BRL BOWIE RESOURCES, LLC
BOWIE RESOURCES, LLC
BOWIE NO. 2 MINE
P.O. BOX 483
PAONIA, COLORADO 81428

PREPARED BY: J. E. STOVER & ASSOCIATES
2352 N. 7th Street, Unit B
Grand Jct., CO 81501

N W E S
ONE INCH

DESIGNED BY:		
DRAWN BY:	L.K.J.	05/10/99
CHECKED BY:		

PROJECT: BOWIE NO. 2 MINE

TITLE: MINE FACILITIES

SHEET 3 OF 4

DWG I.D. No. C – 1996 – 083

SCALE: 1" = 100'

DWG. NAME: MAP NO. 15-3