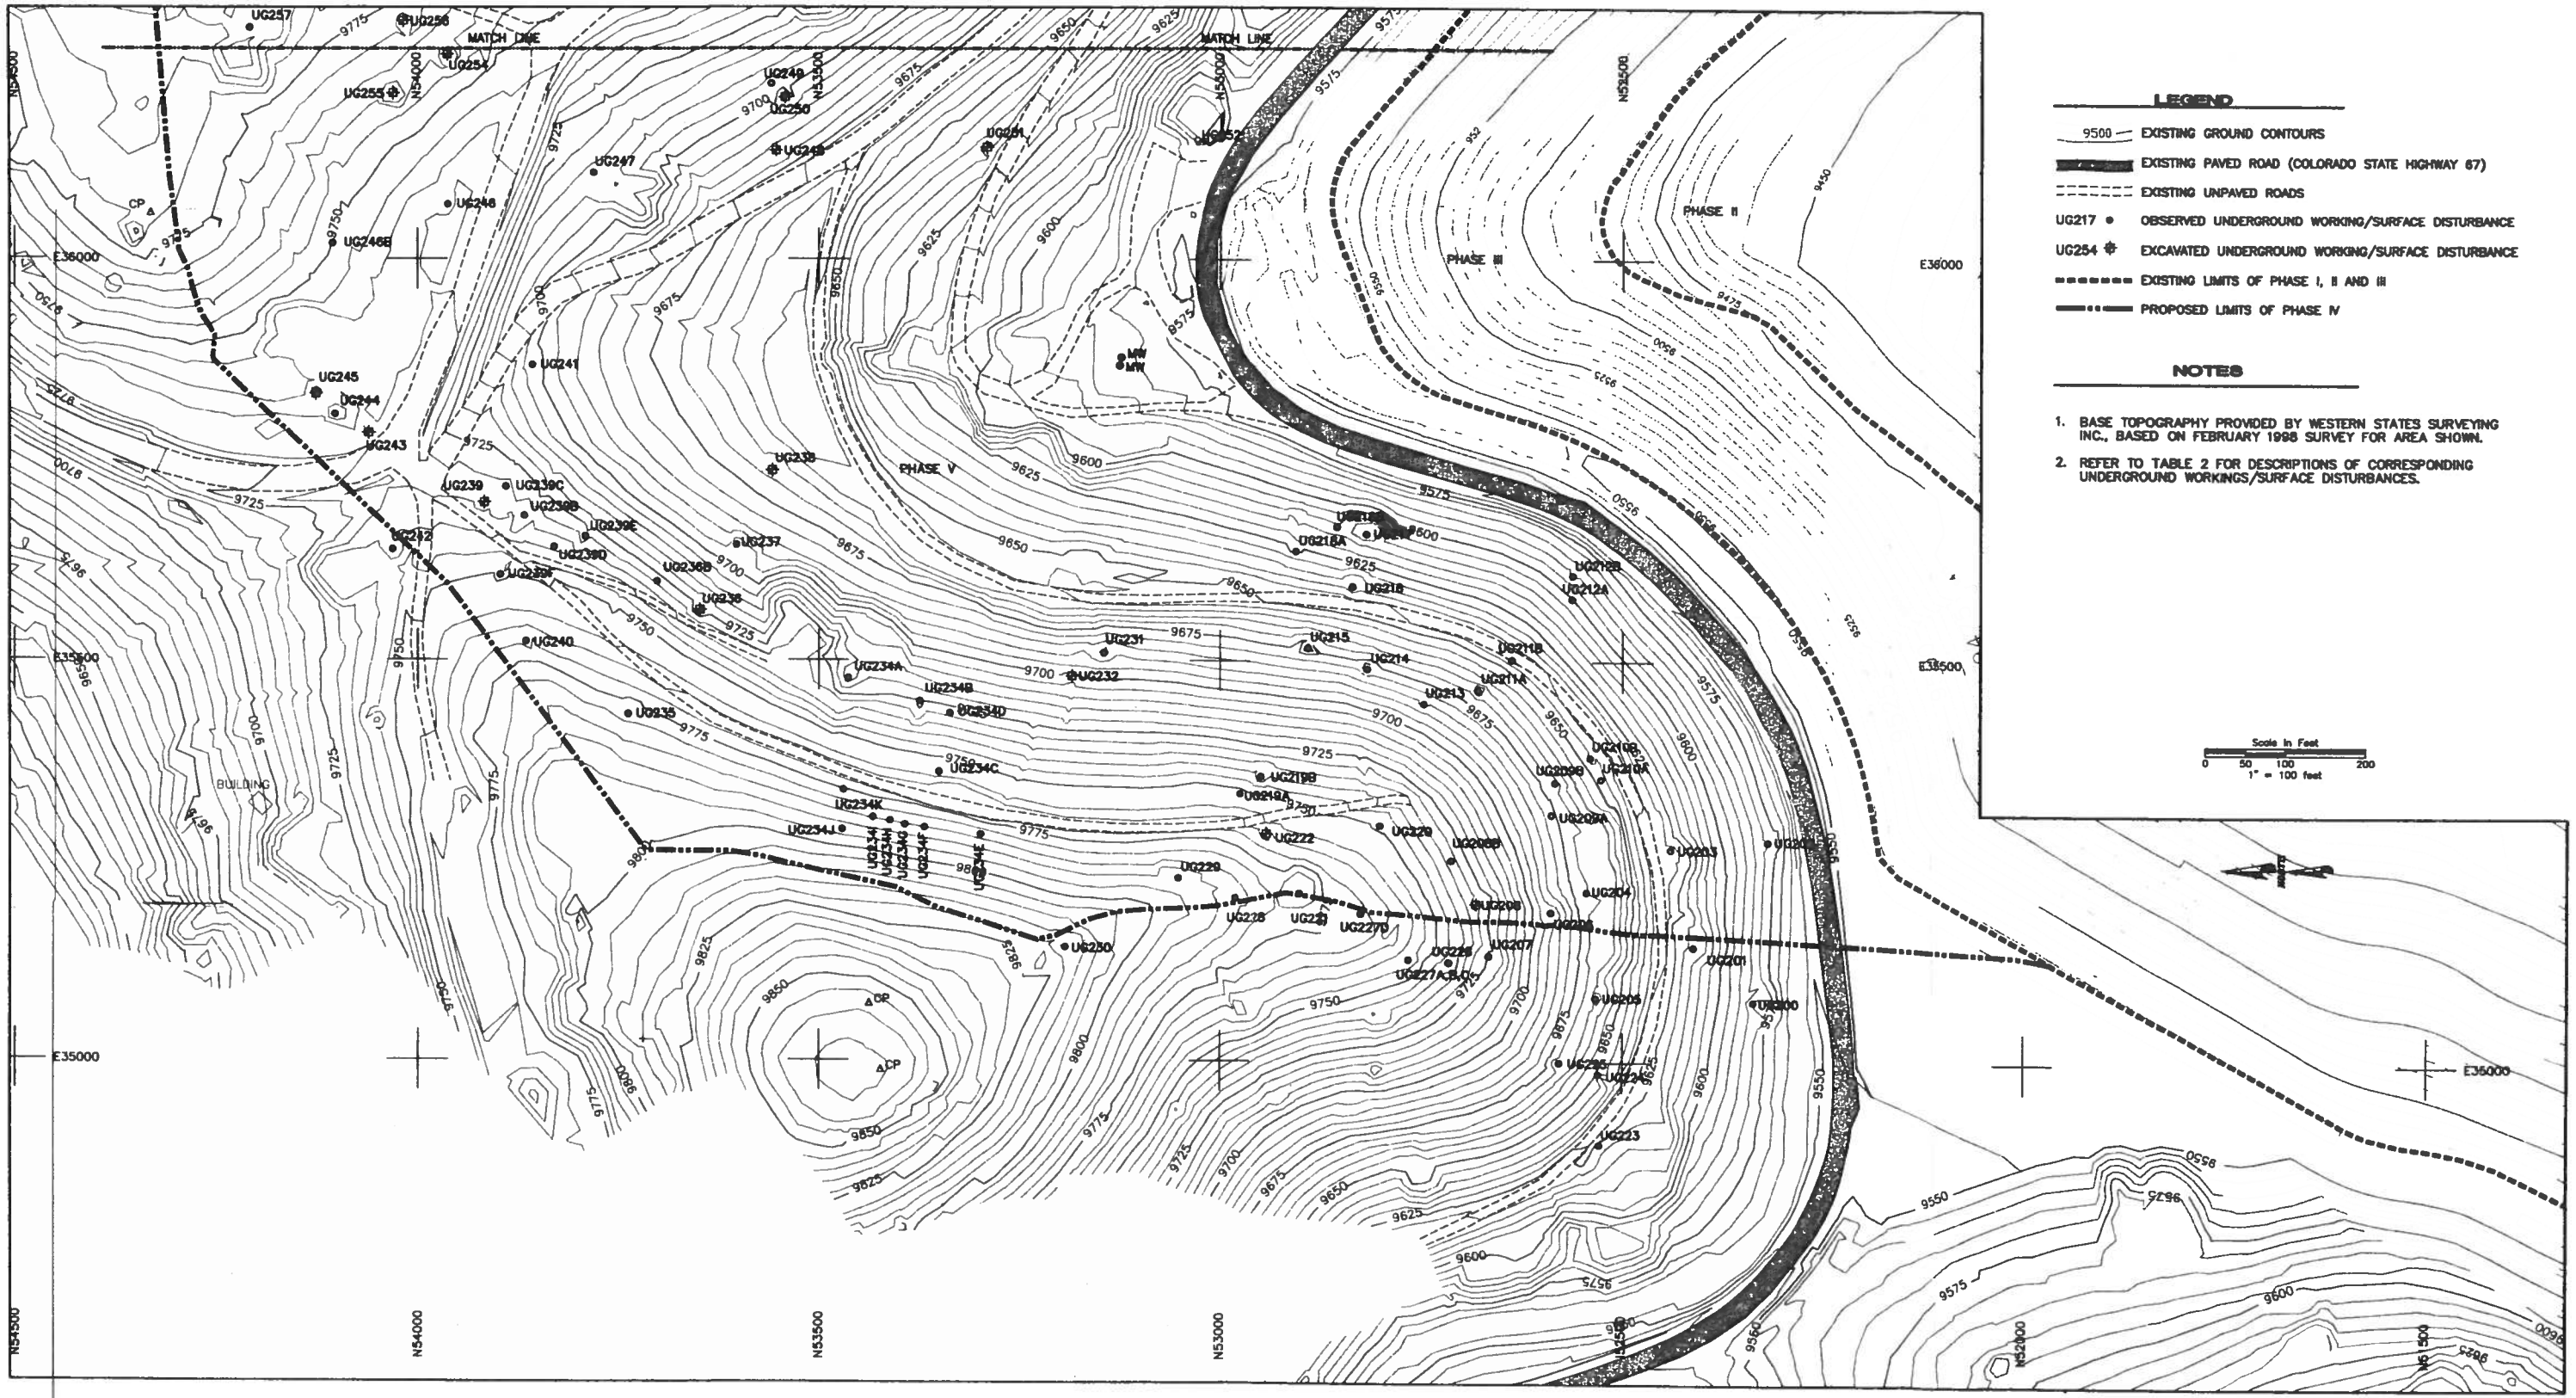

ENGINEER'S STAMP

COLORADO REGISTERED PROFESSIONAL ENGINEER

NO.	REVISION DESCRIPTION (THE DRAWING IS NOT APPROVED UNLESS LAST REVISION IS DATED WRITTEN)	DATE	BY	CHKD	AP'VD
B	ISSUED FOR PERMIT	3/22/00			
A	ISSUED FOR CLIENT REVIEW	2/29/00	RMN	JMJ	JFL

CC&V

Cripple Creek & Victor Gold Mining Company
Cresson Project
A Joint Venture – AngloGold (Colorado) Corp., Manager

TITLE
PHASE IV
SURFACE RECONNAISSANCE LOCATIONS: SHEET 2 OF 2

Golder Associates
44 UNION BLVD., SUITE 300, LAKEWOOD, COLORADO 80228
PHONE (303)980-0540 FAX (303)980-0500

DRAWN	RB	DATE	FEB. 2000
CHECKED	JFL	JOB NO.	993-2099
REVIEWED	JFL	DRAWING NO.	0013
APPROVED	JFL		
SCALE	1"=100'	DWG #	REV #
FILE NO.	20990013	4	B