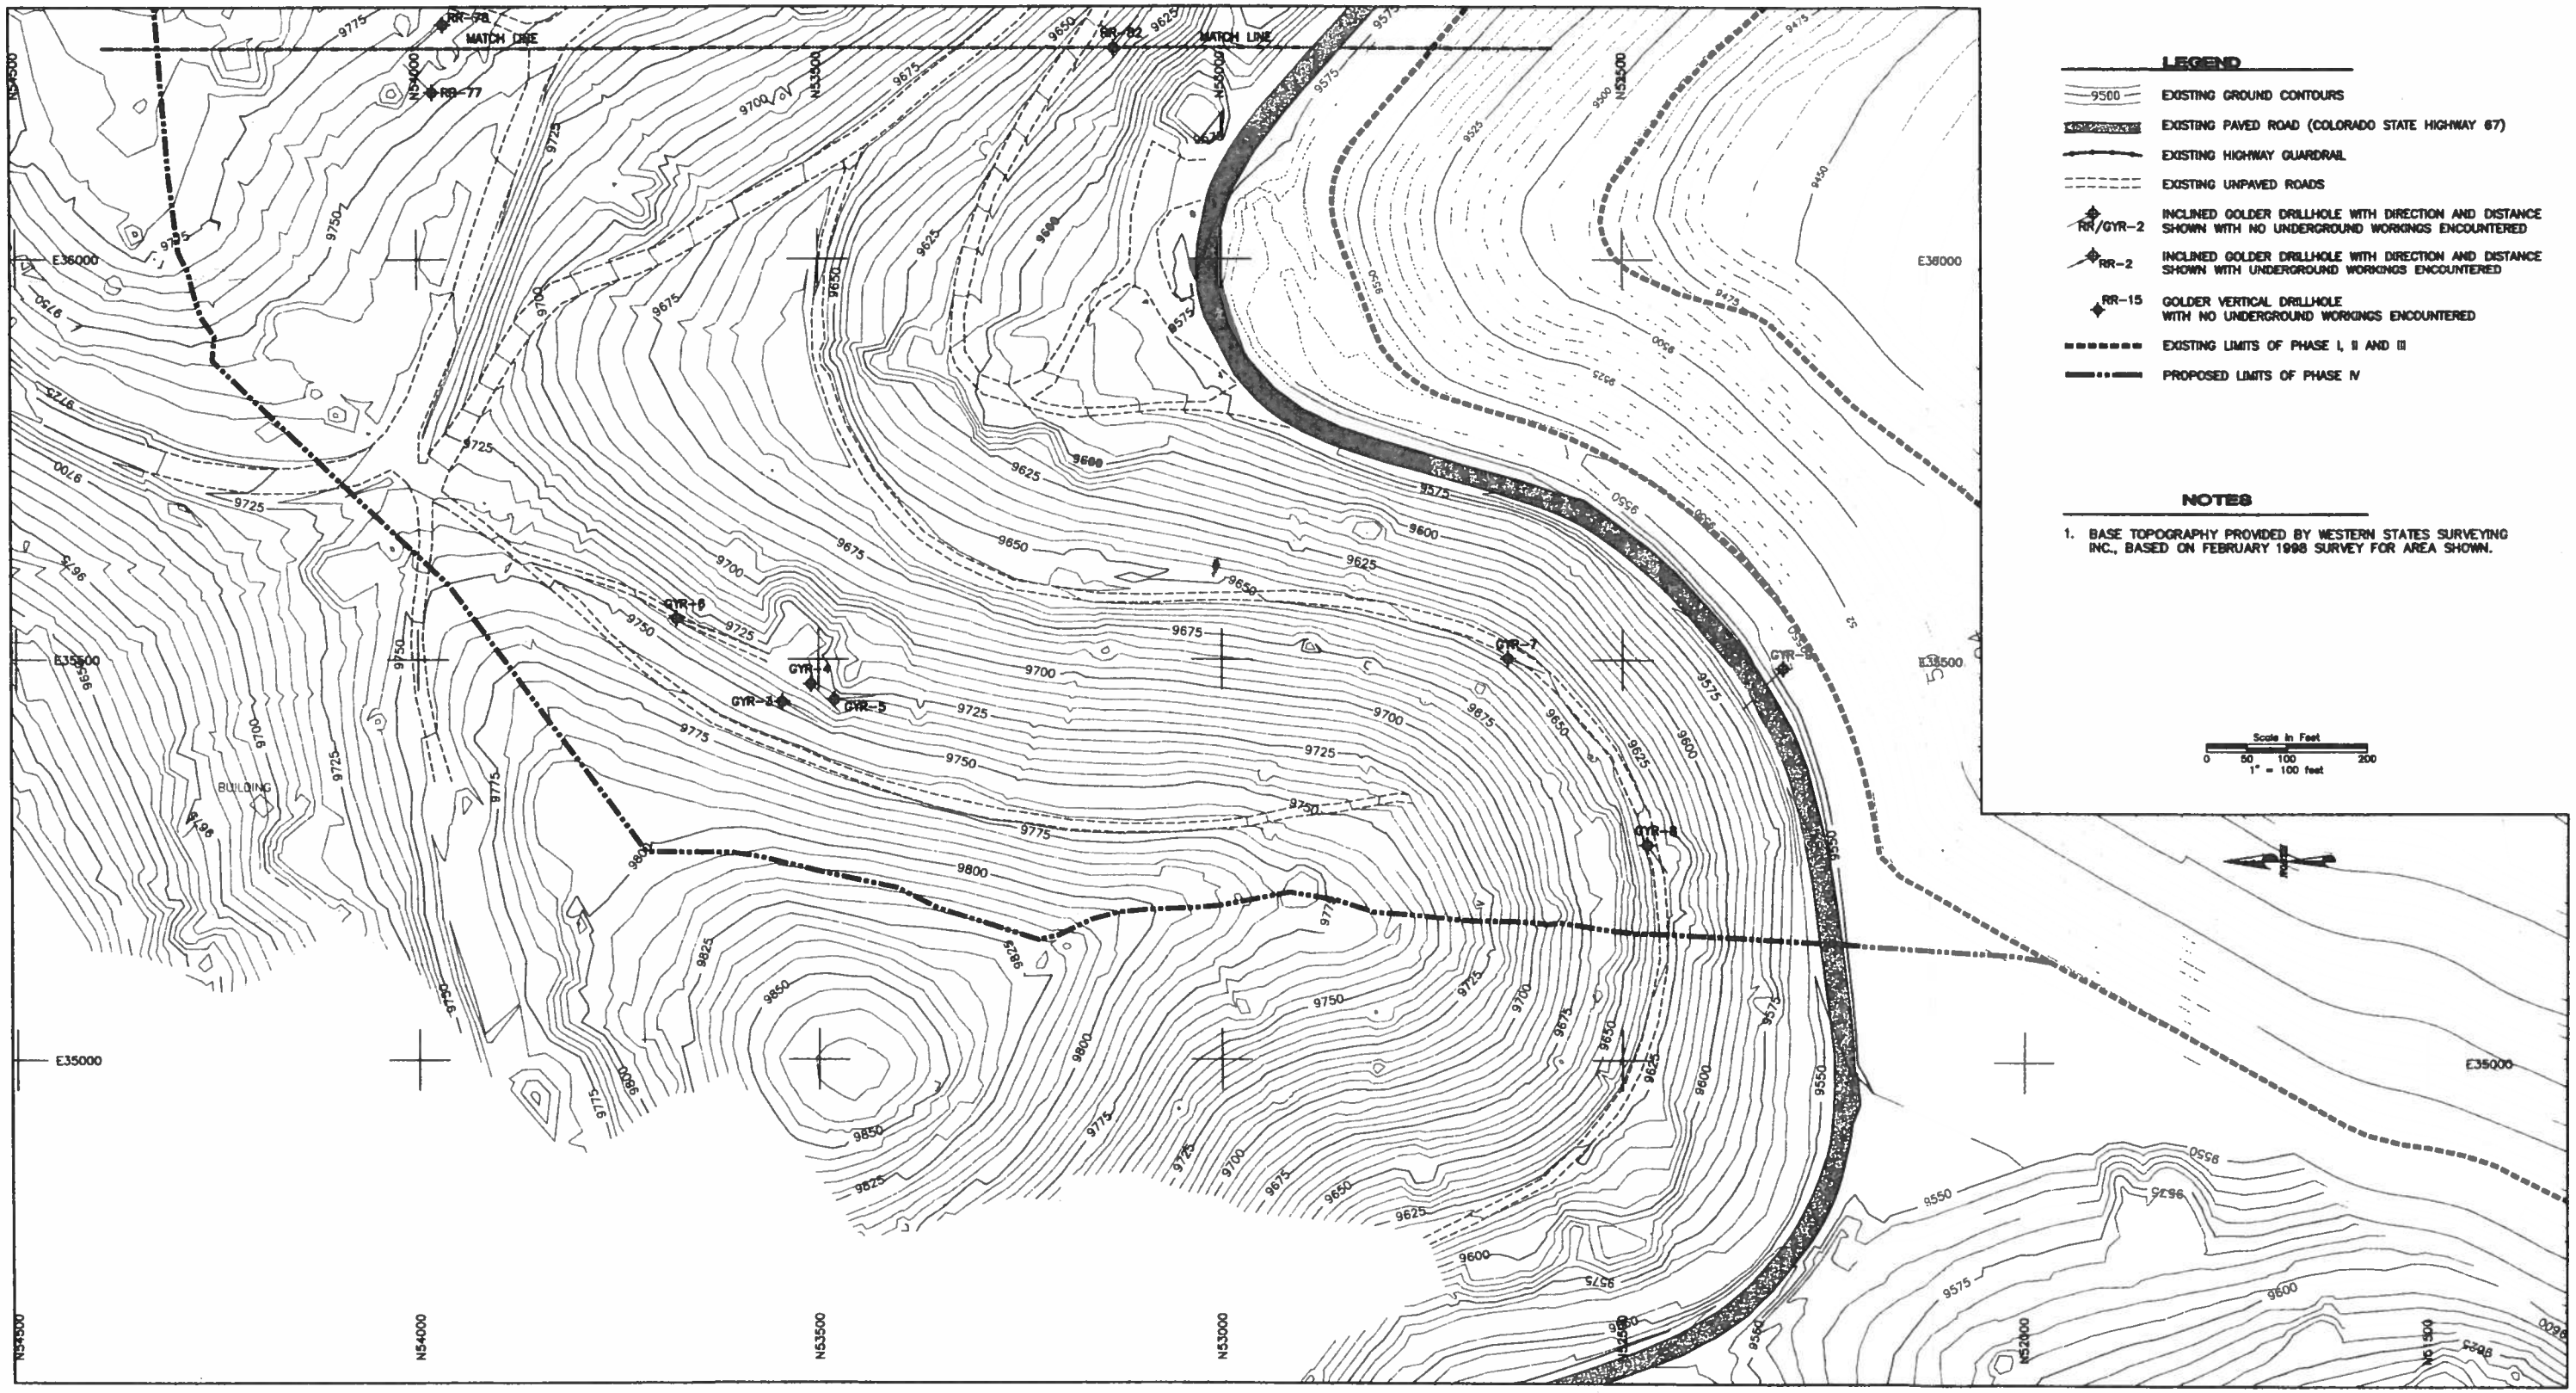

ENGINEER'S STAMP

COLORADO REGISTERED PROFESSIONAL ENGINEER

NO.	REVISION DESCRIPTION THIS DRAWING IS NOT APPROVED UNLESS LAST REVISION IS HAND WRITTEN	DATE	BY	CHKD	AP'VD
B	ISSUED FOR PERMIT	3/22/00	RMN	JAJ	JFL
A	ISSUED FOR CLIENT REVIEW	2/29/00	RMN	JAJ	JFL

CC&V

Cripple Creek & Victor Gold Mining Company
Cresson Project
A Joint Venture – AngloGold (Colorado) Corp., Manager

TITLE
PHASE IV
EXPLORATORY BORING LOCATIONS: SHEET 2 OF 2

Golder Associates
44 UNION BLVD., SUITE 300, LAKEWOOD, COLORADO 80228
PHONE (303)980-0540 FAX (303)980-2050

DRAWN	RB	DATE	FEB. 2000
CHECKED	JFL	JOB NO.	993-2099
REVIEWED	JFL	DRAWING NO.	D015
APPROVED	JFL		
SCALE	1"=100'	DWG #	6
FILE NO.	20990015	REV #	B