
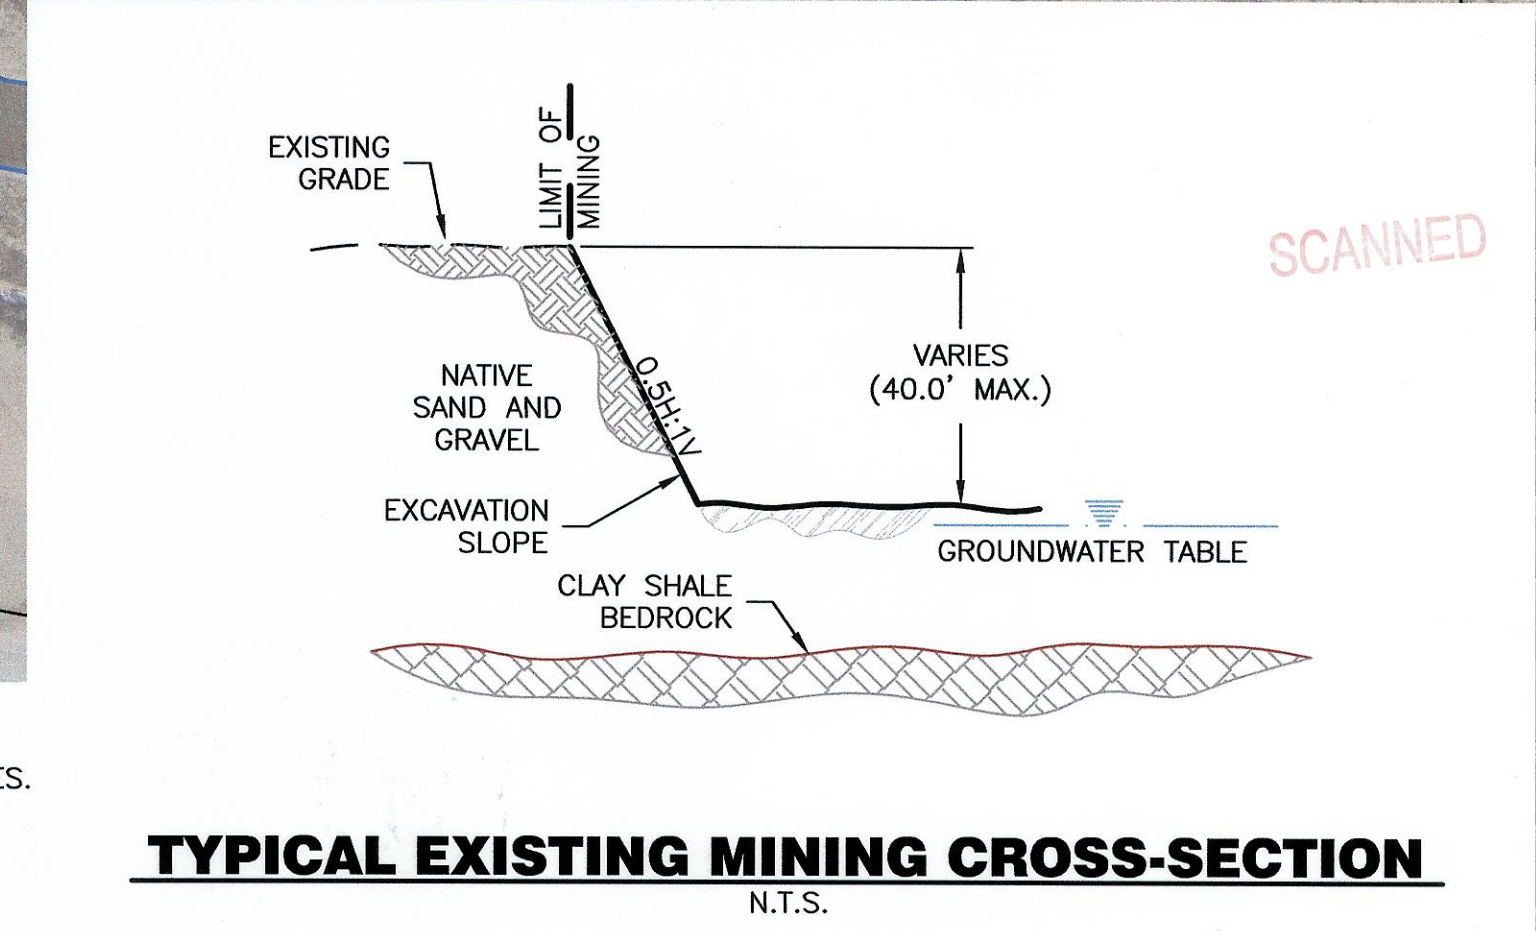


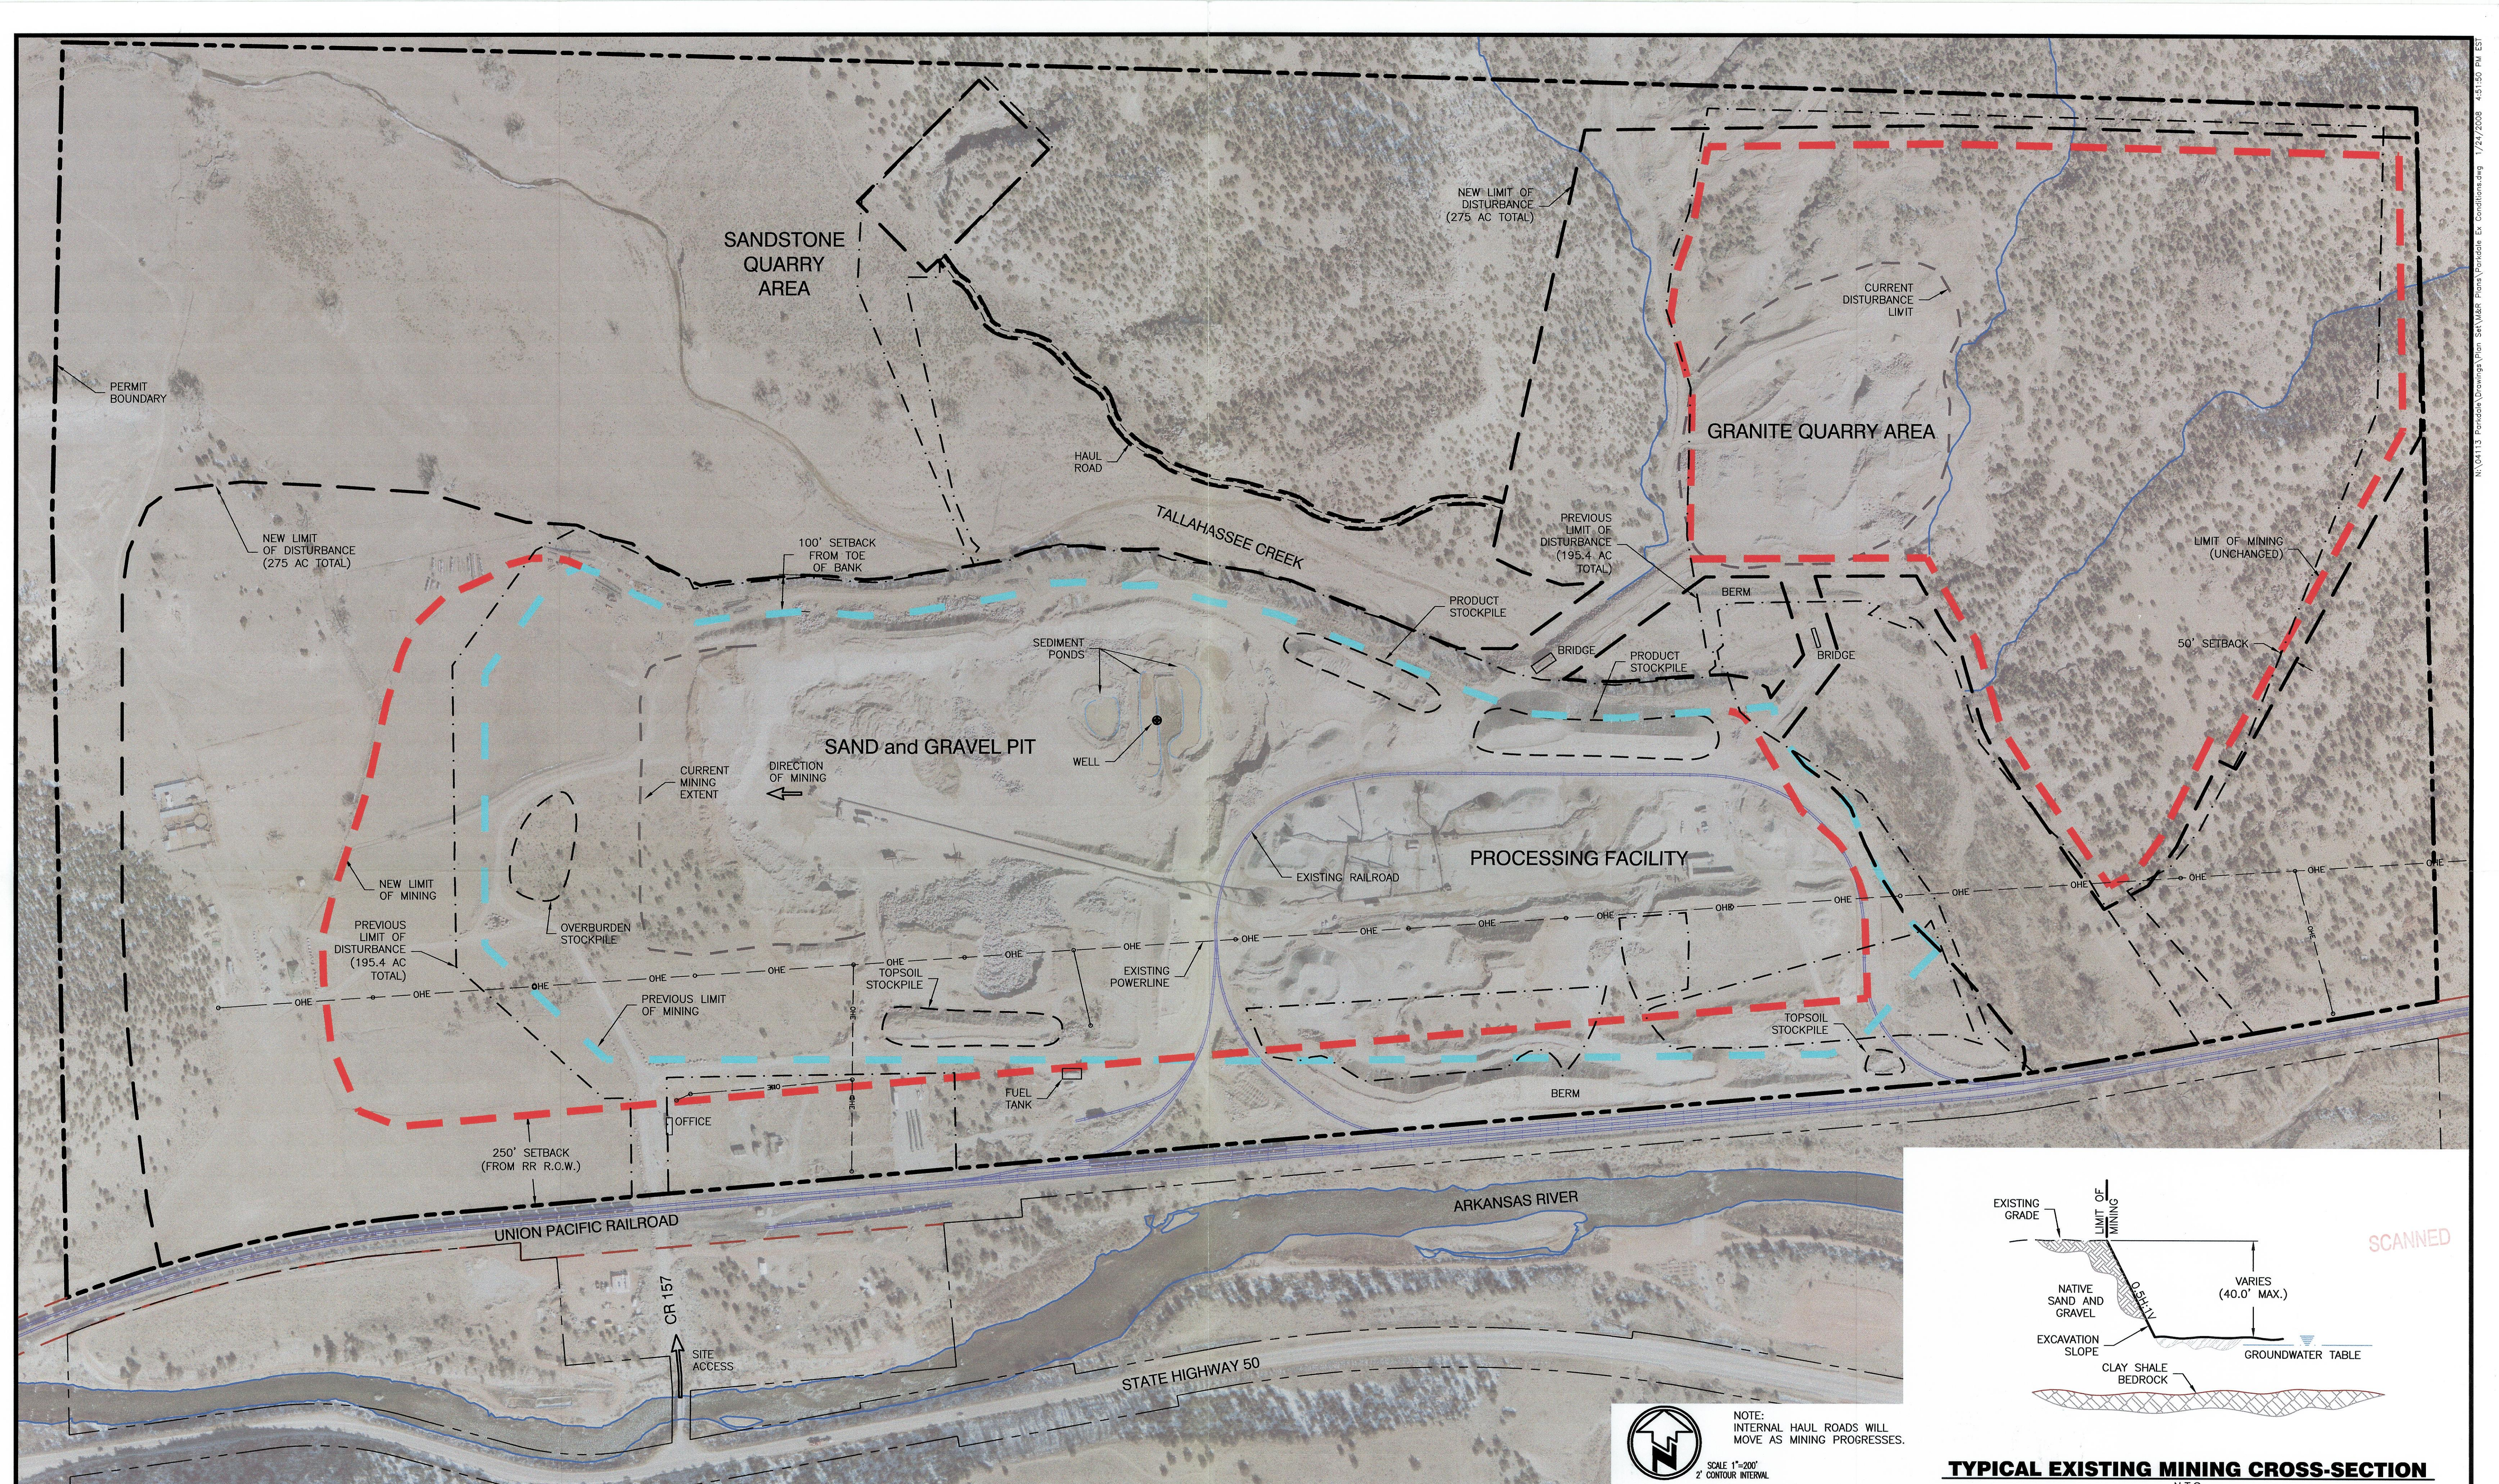

Kalle Ben
AUTHORIZED SIGNATURE

1-28-08
DATE

--- PREVIOUS MINING LIMIT
--- NEW MINING LIMIT
--- PERMIT BOUNDARY
--- PREVIOUS LIMIT OF DISTURBANCE
--- NEW LIMIT OF DISTURBANCE

SCALE 1"=200'
2' CONTOUR INTERVAL

200 100 0 200 400 600
SCALE IN FEET

Date:	08/14/07				
Job No:	05-183				
Drawn:	LD				
Design:	LF				
Checked:	KEB				
Scale:	1"=200'				
	1	1/15/08	LLD	LKF	DRMS Response Comments
	NO	DATE	BY	CHK'D	DESCRIPTION
	REVISIONS				

FRONT RANGE AGGREGATES, LLC

PARKDALE QUARRY

EXHIBIT C-1
EXISTING CONDITIONS MAP

Applegate Group, Inc.
Water Resource Advisors for the West
1499 West 120th Ave., Ste. 200
Denver, CO 80234-2728
(303) 452-6611
Fax: (303) 452-2759
email: info@applegategroup.com Website: www.applegategroup.com

Sheet: **1**
Of: **1**