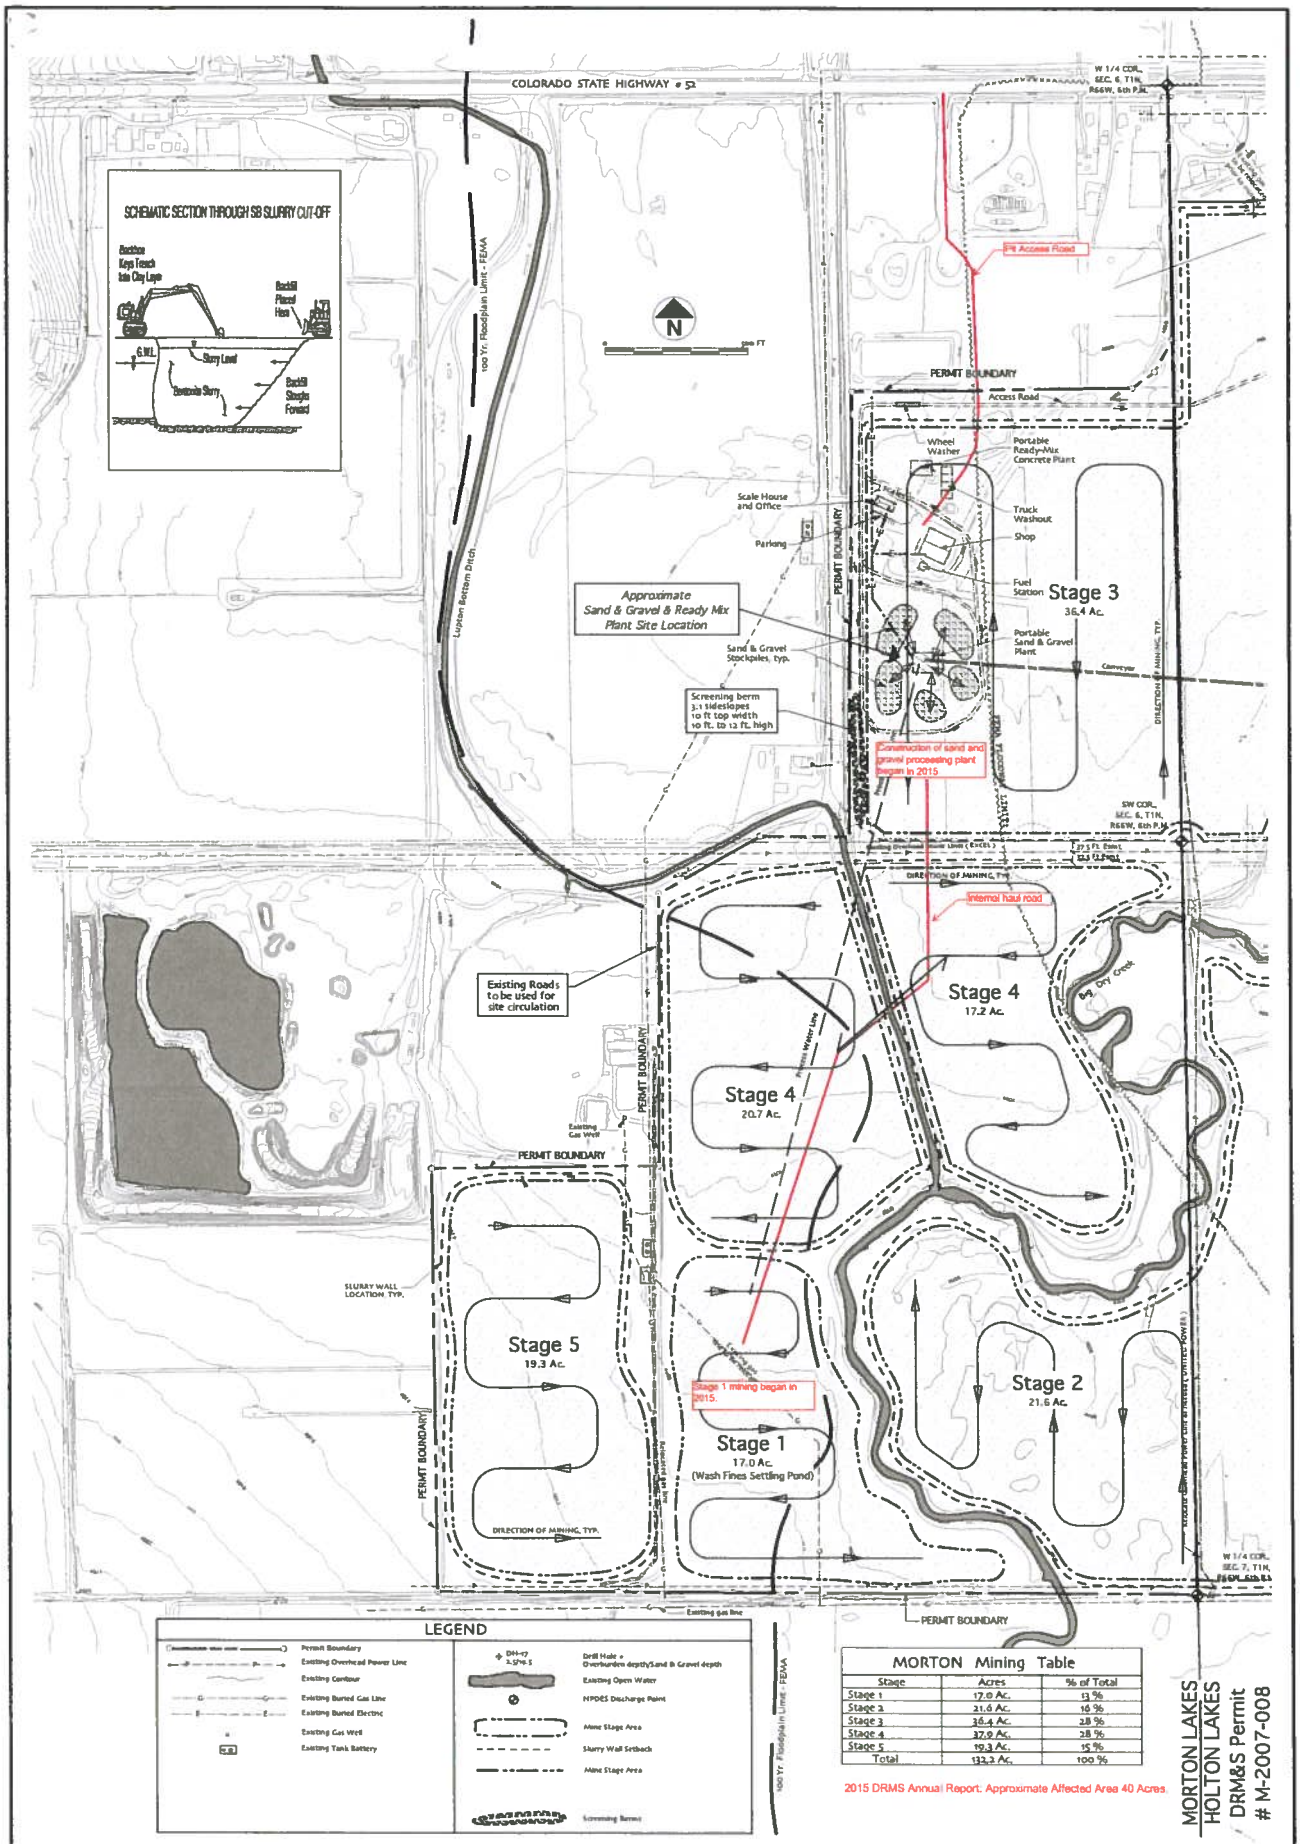

MORTON Mining Table		
Stage	Acres	% of Total
Stage 1	17.0 Ac.	13 %
Stage 2	21.6 Ac.	16 %
Stage 3	36.4 Ac.	28 %
Stage 4	37.9 Ac.	28 %
Stage 5	19.3 Ac.	15 %
Total	132.3 Ac.	100 %

2015 DRMS Annual Report: Approximate Affected Area 40 Acres.

MORTON LAKES
HOLTON LAKES
DRM&S Permit
M-2007-008

Authorized Signature: date

PROJECT:	Applicant:	Prepared by:		REVISIONS	Sheet
MORTON LAKES DRM&S PERMIT # M-2008-062	READY MIXED CONCRETE CO. 14585 BRIGHTON ROAD BRIGHTON, CO. 80601 303-659-0630	Hart Environmental P.O. Box 1303 Boulder, Colorado 80306 (303) 444-6602 mjhart01@gmail.com	Mary Rushing Drafting 3016 McIntosh Dr. Longmont, Co. 80503 (303) 772-1151 mlrushing@msn.com	NO. DATE BY CHK'D DESCRIPTION Scale: As Noted Preparation Date: OCT. 15, 2008 Drawn by: Mary Rushing File: 856	6 of 7
SHEET TITLE: MINE PLAN - EXHIBIT "D"					