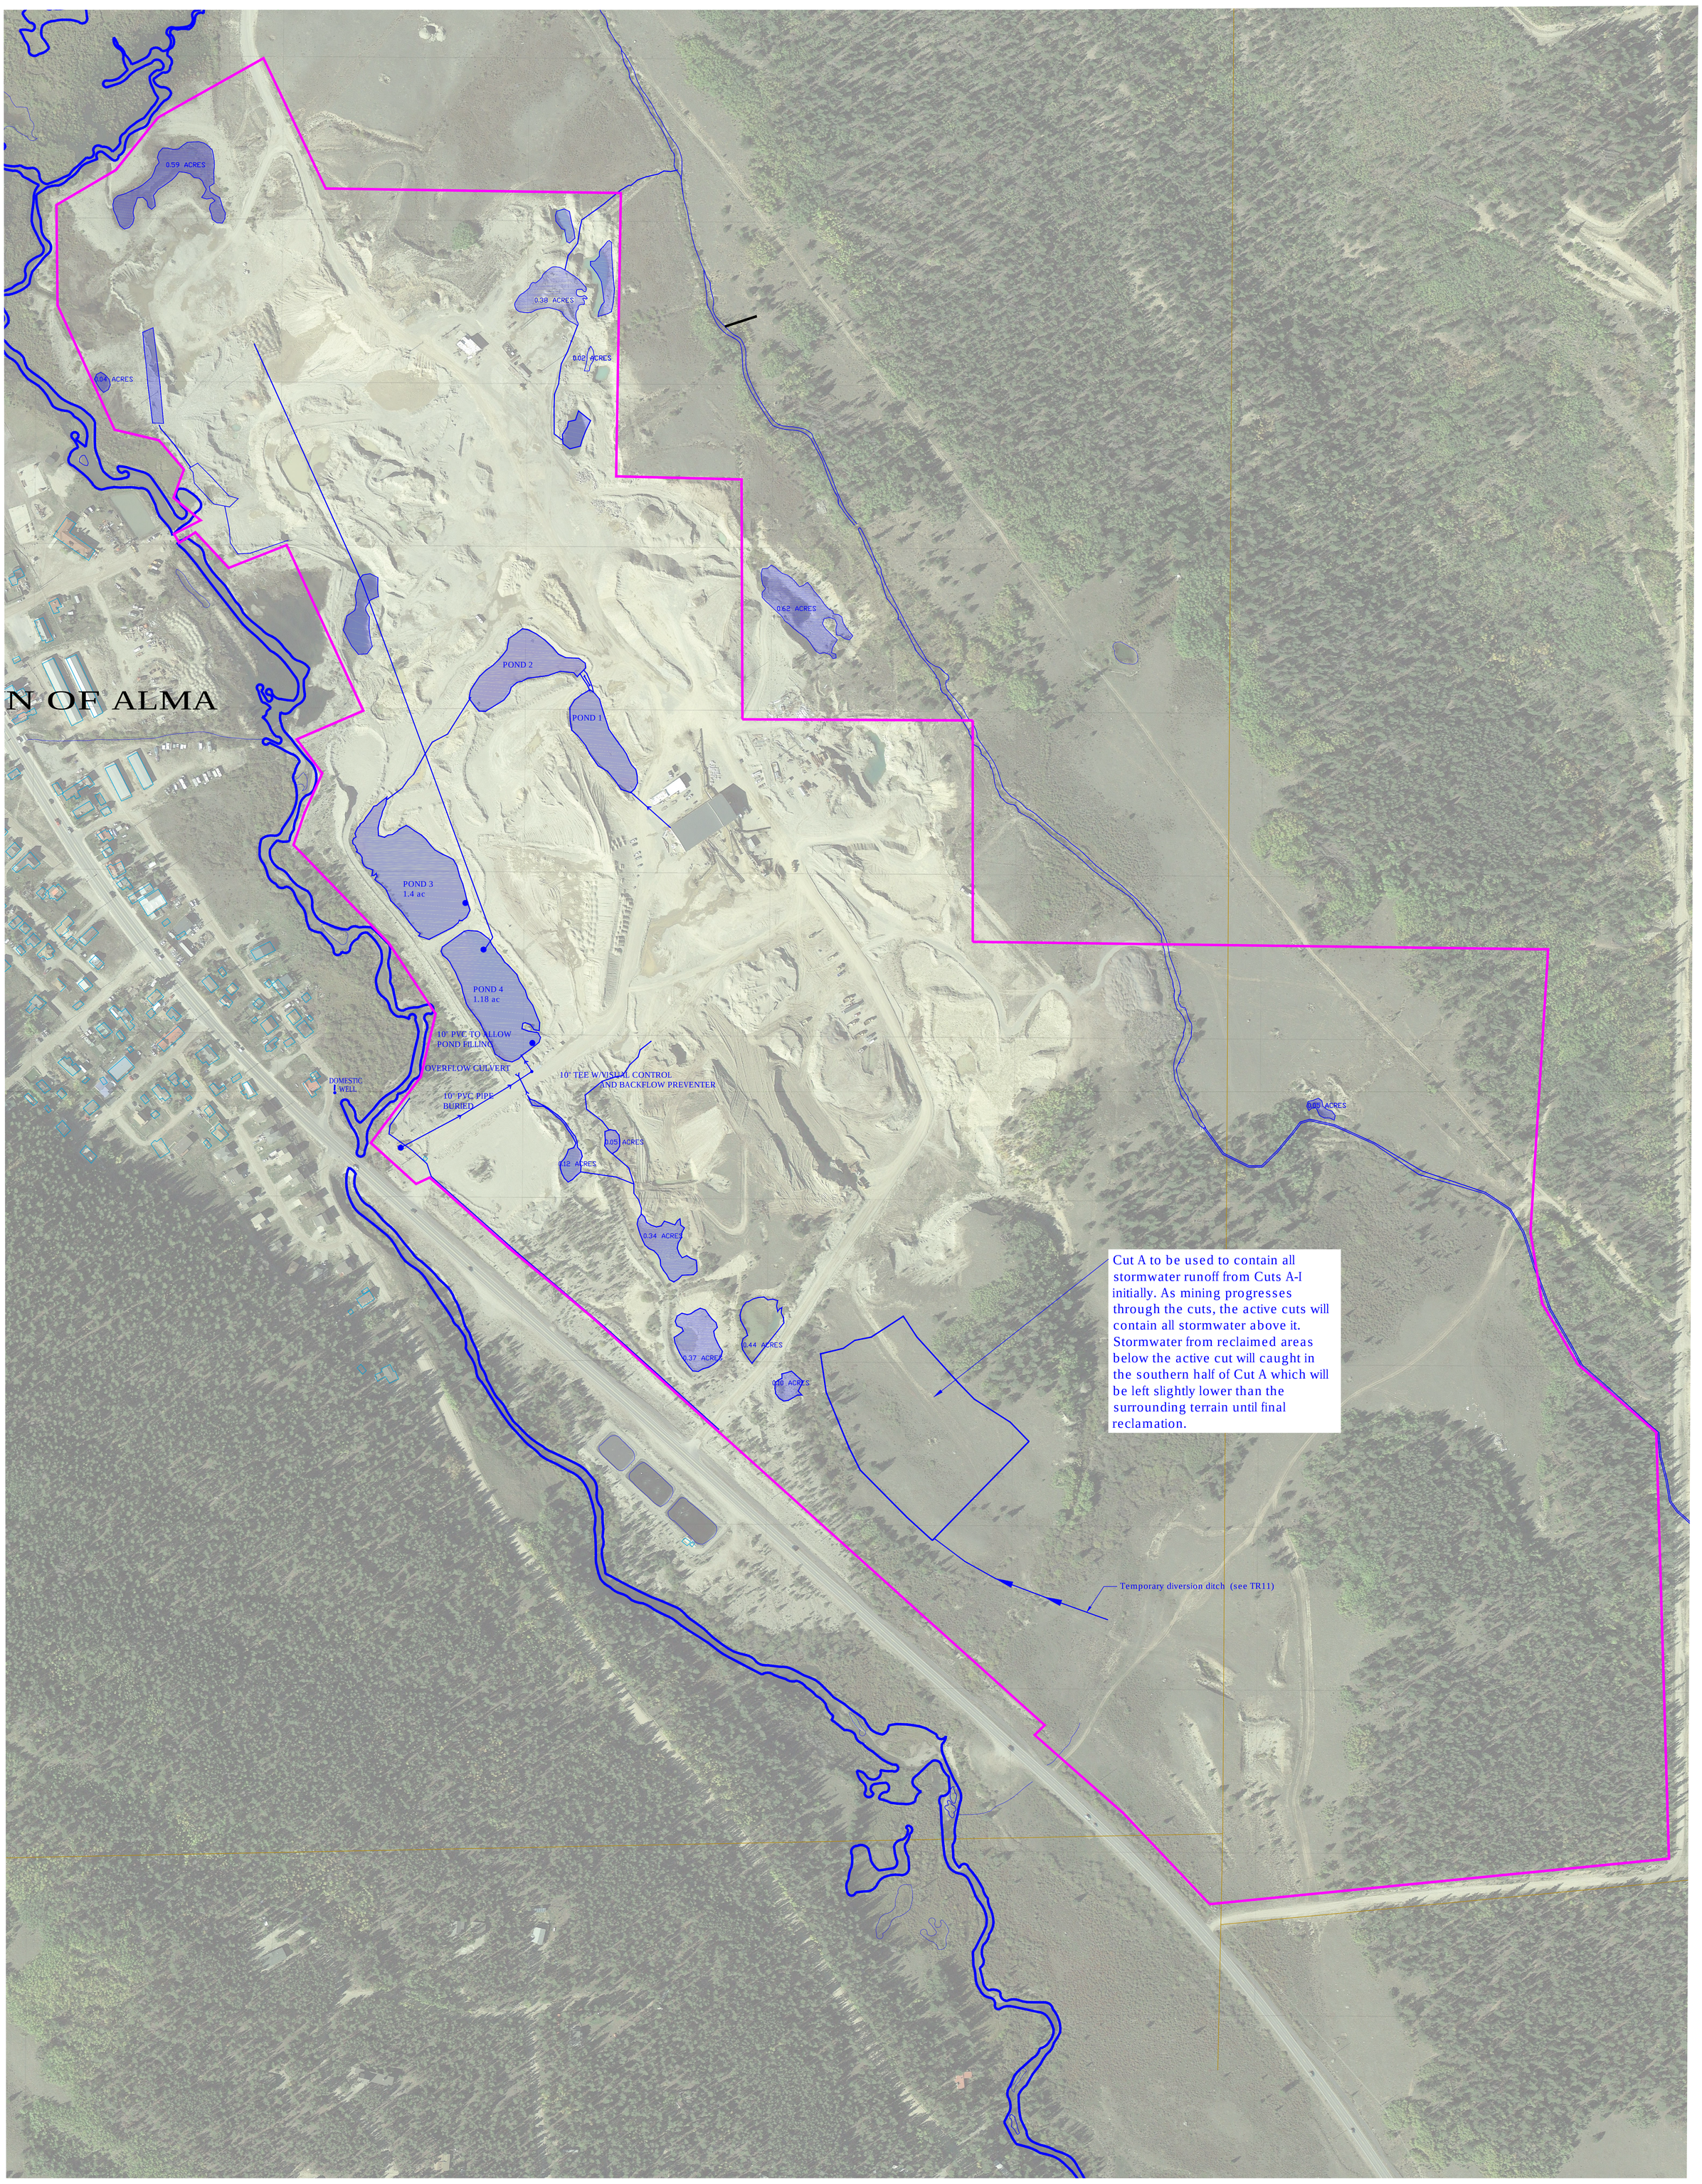

LEGEND
PERMIT AREA
WATER DITCH
WATER PIPE

REVISIONS	BY	DATE
1. REVISE PONDS AND ADD FLOC SYSTEM	GL	8/3/06
2. REVISE SITE LAYOUT	GL	6/20/14
2. REVISE SITE HYDROLOGY	GL	1/24/15

DES	GL
DRN	GL
CHK	GL
APPD	GL

DATE 4/14/04
SCALE 1"=150'

Greg Lewicki And Associates
11541 Warrington Court
Parker, CO USA 80138
Phone (303)-346-5196
E-Mail - info@lewicki.biz

MAP C-4
HIGH MOUNTAIN MINING CO LLC
ALMA PLACER MINE
MINE HYDROLOGY MAP

acadfile: ALMA PLACER 04DEC2014 TR.DWG