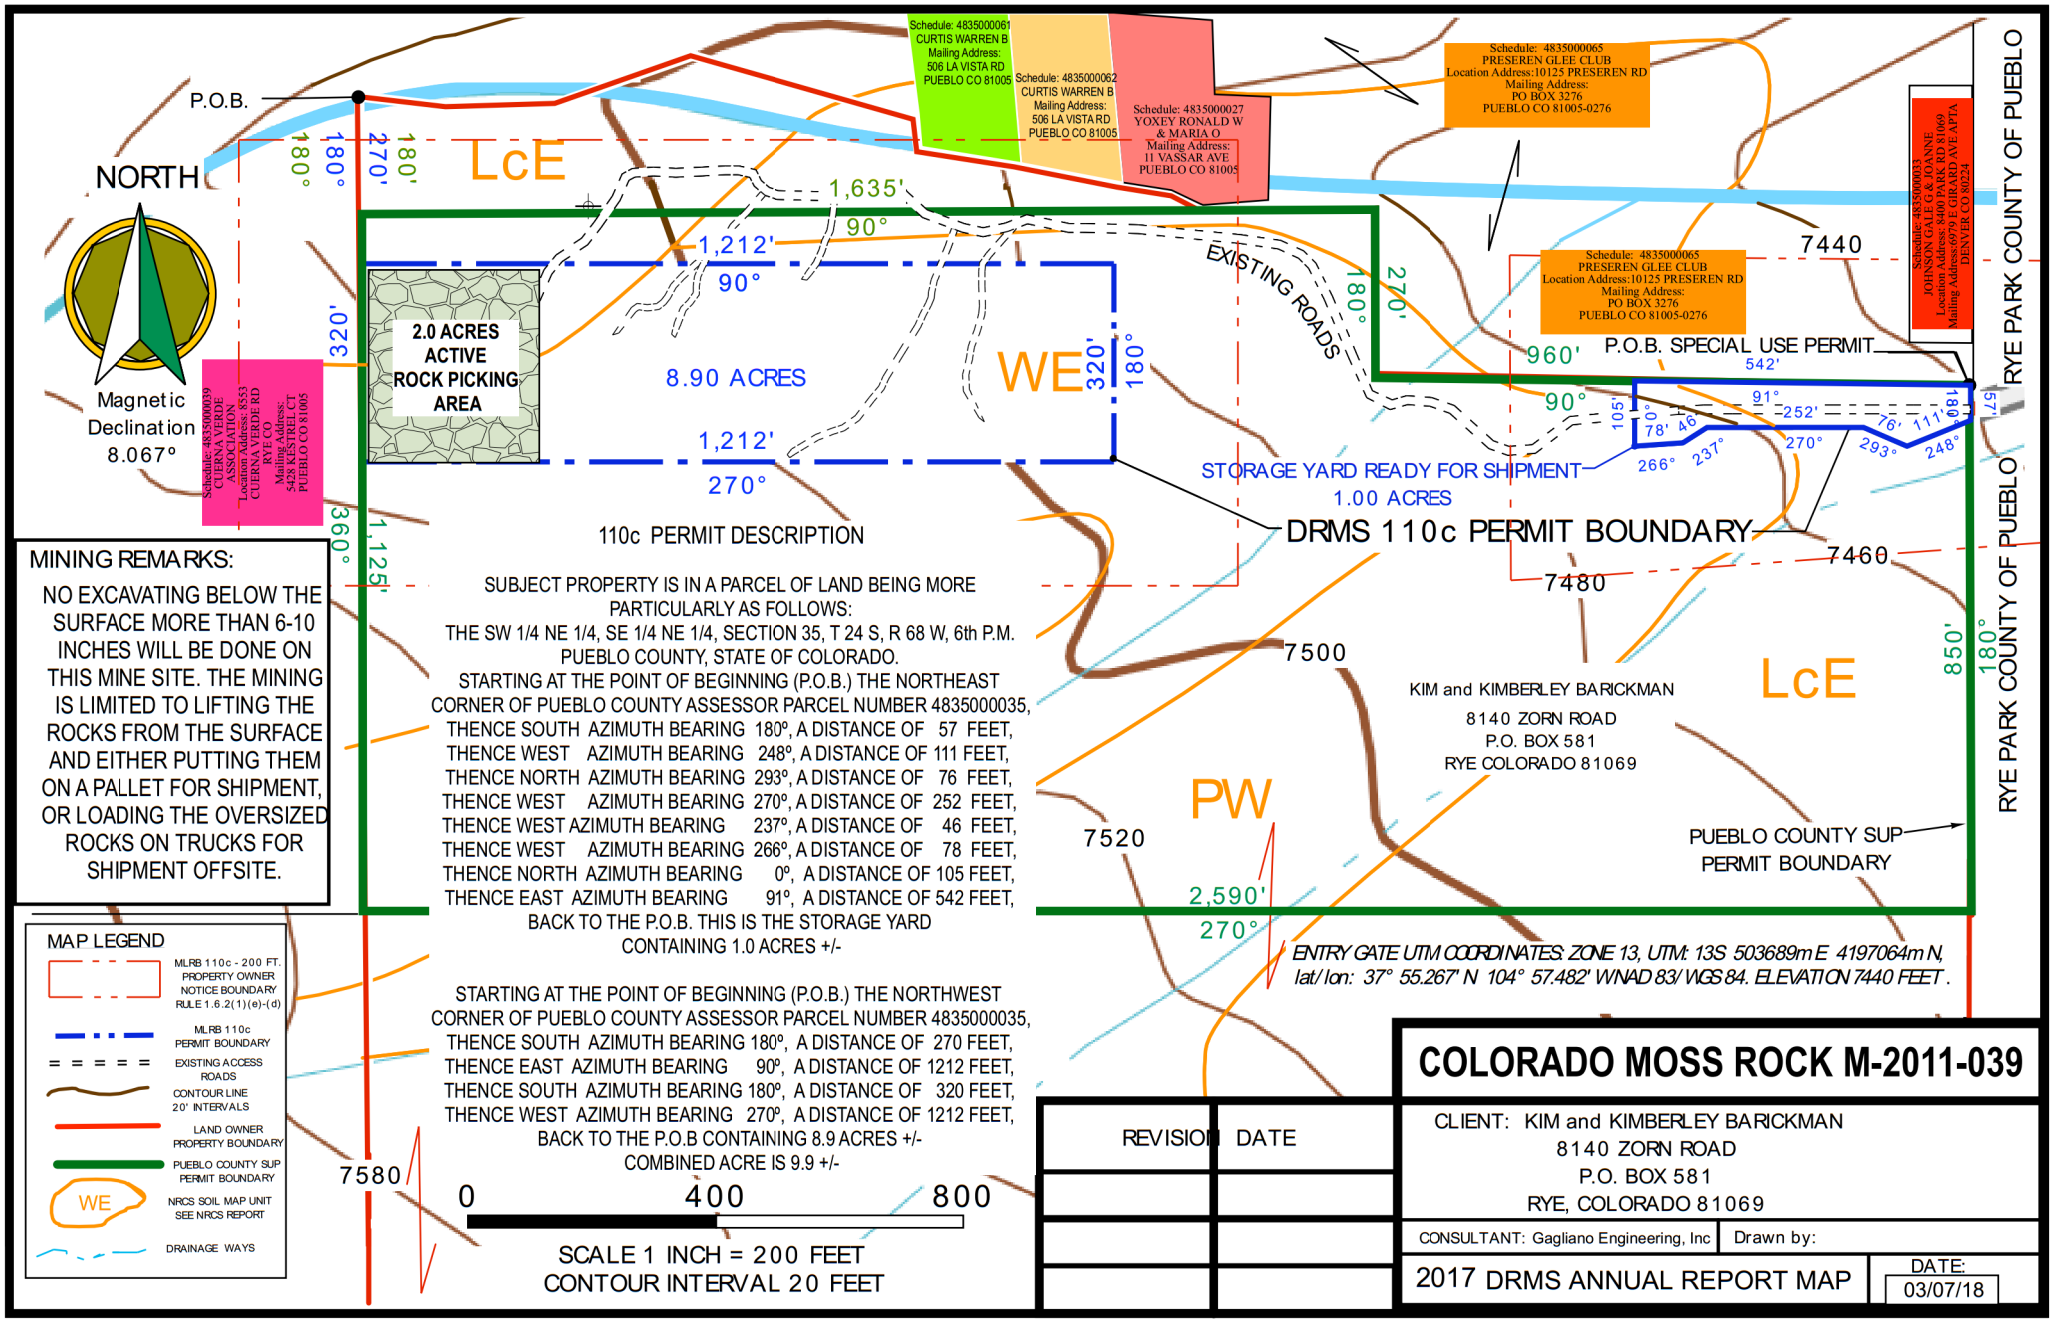

MINING REMARKS:

NO EXCAVATING BELOW THE SURFACE MORE THAN 6-10 INCHES WILL BE DONE ON THIS MINE SITE. THE MINING IS LIMITED TO LIFTING THE ROCKS FROM THE SURFACE AND EITHER PUTTING THEM ON A PALLET FOR SHIPMENT, OR LOADING THE OVERSIZED ROCKS ON TRUCKS FOR SHIPMENT OFFSITE.

110c PERMIT DESCRIPTION

SUBJECT PROPERTY IS IN A PARCEL OF LAND BEING MORE PARTICULARLY AS FOLLOWS:
THE SW 1/4 NE 1/4, SE 1/4 NE 1/4, SECTION 35, T 24 S, R 68 W, 6th P.M.
PUEBLO COUNTY, STATE OF COLORADO.
STARTING AT THE POINT OF BEGINNING (P.O.B.) THE NORTHEAST CORNER OF PUEBLO COUNTY ASSESSOR PARCEL NUMBER 4835000035,
THENCE SOUTH AZIMUTH BEARING 180°, A DISTANCE OF 57 FEET,
THENCE WEST AZIMUTH BEARING 248°, A DISTANCE OF 111 FEET,
THENCE NORTH AZIMUTH BEARING 293°, A DISTANCE OF 76 FEET,
THENCE WEST AZIMUTH BEARING 270°, A DISTANCE OF 252 FEET,
THENCE WEST AZIMUTH BEARING 237°, A DISTANCE OF 46 FEET,
THENCE WEST AZIMUTH BEARING 266°, A DISTANCE OF 78 FEET,
THENCE NORTH AZIMUTH BEARING 0°, A DISTANCE OF 105 FEET,
THENCE EAST AZIMUTH BEARING 91°, A DISTANCE OF 542 FEET,
BACK TO THE P.O.B. THIS IS THE STORAGE YARD
CONTAINING 1.0 ACRES +/-

STARTING AT THE POINT OF BEGINNING (P.O.B.) THE NORTHWEST CORNER OF PUEBLO COUNTY ASSESSOR PARCEL NUMBER 4835000035,
THENCE SOUTH AZIMUTH BEARING 180°, A DISTANCE OF 270 FEET,
THENCE EAST AZIMUTH BEARING 90°, A DISTANCE OF 1212 FEET,
THENCE SOUTH AZIMUTH BEARING 180°, A DISTANCE OF 320 FEET,
THENCE WEST AZIMUTH BEARING 270°, A DISTANCE OF 1212 FEET,
BACK TO THE P.O.B CONTAINING 8.9 ACRES +/-
COMBINED ACRE IS 9.9 +/-

0 400 800
SCALE 1 INCH = 200 FEET
CONTOUR INTERVAL 20 FEET

ENTRY GATE UTM COORDINATES: ZONE 13, UTM: 13S 503689m E 4197064m N, lat/lon: 37° 55.267' N 104° 57.482' W NAD 83/WGS 84. ELEVATION 7440 FEET.

MAP LEGEND

- MLRB 110c - 200 FT. PROPERTY OWNER NOTICE BOUNDARY RULE 1.6.2(1)(e)-(d)
- MLRB 110c PERMIT BOUNDARY
- EXISTING ACCESS ROADS
- CONTOUR LINE 20' INTERVALS
- LAND OWNER PROPERTY BOUNDARY
- PUEBLO COUNTY SUP PERMIT BOUNDARY
- WE — NRCS SOIL MAP UNIT SEE NRCS REPORT
- DRAINAGE WAYS

REVISION	DATE

COLORADO MOSS ROCK M-2011-039

CLIENT: KIM and KIMBERLEY BARICKMAN
8140 ZORN ROAD
P.O. BOX 581
RYE, COLORADO 81069

CONSULTANT: Gagliano Engineering, Inc | Drawn by:

2017 DRMS ANNUAL REPORT MAP | DATE: 03/07/18