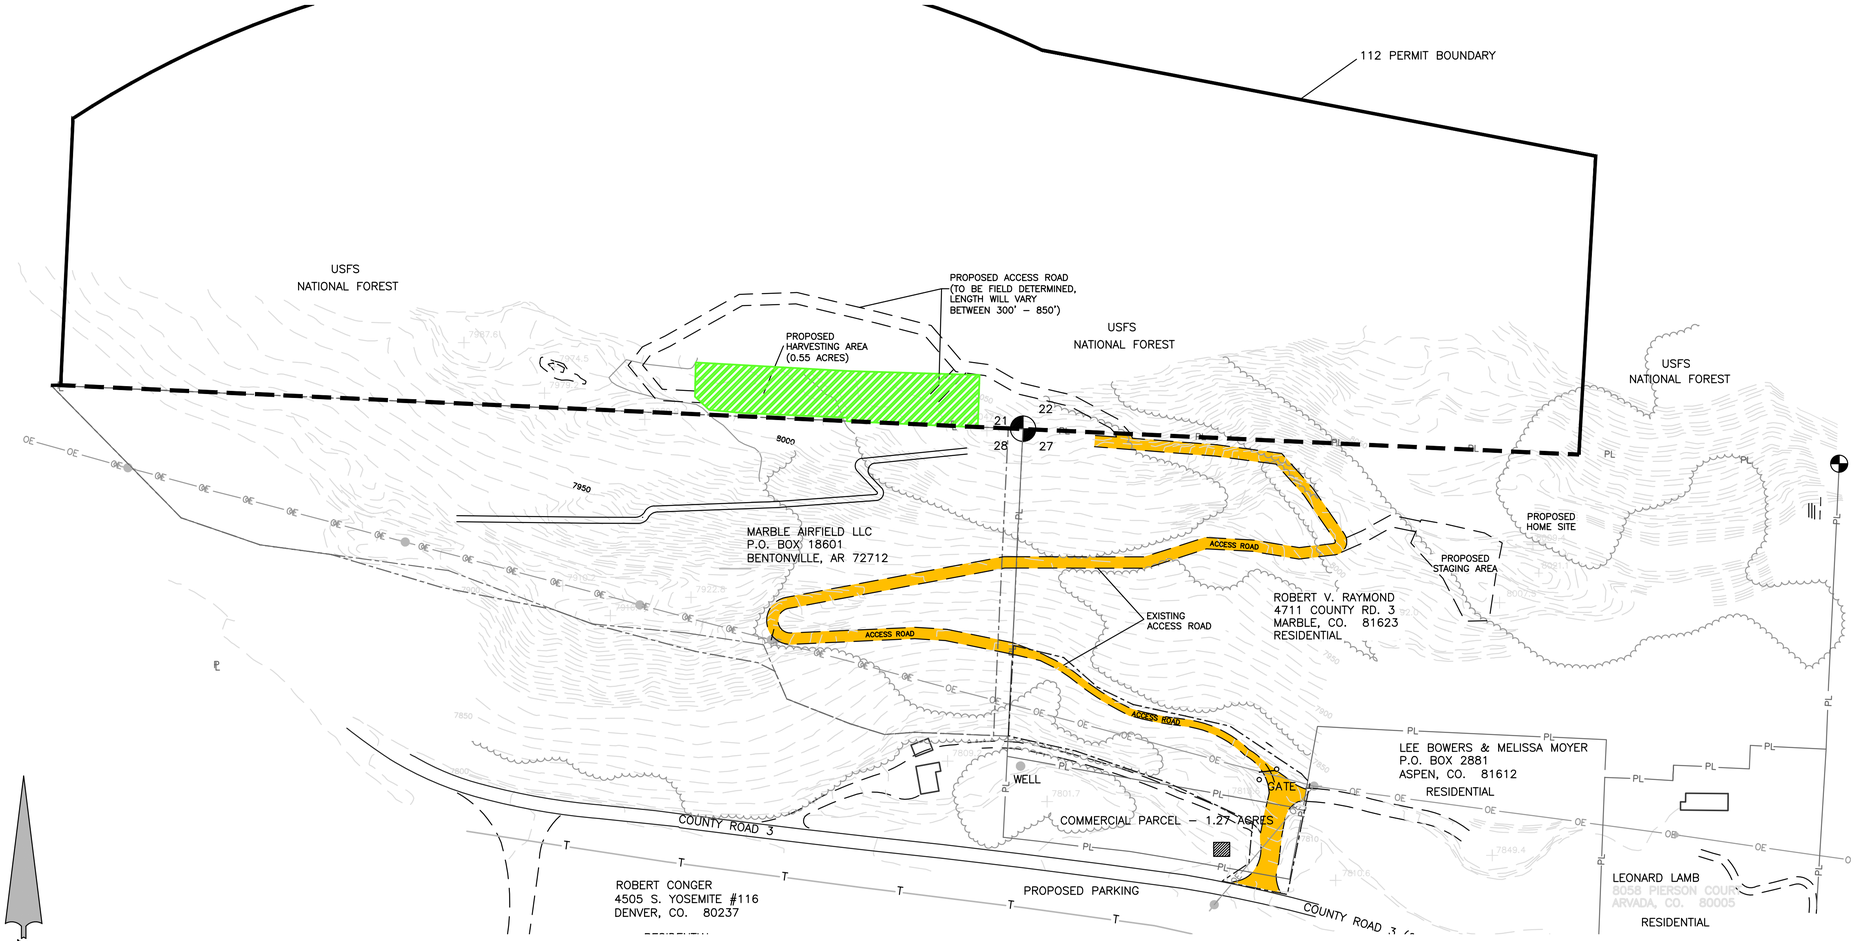

GRAPHIC SCALE

100 0 50 100 200 400

(IN FEET)
1 inch = 100 ft.

LEGEND

- OE — OE — OVERHEAD ELECTRIC LINE
- PL — PROPERTY LINE
- 7974.5 — SPOT ELEVATIONS
- PERMIT BOUNDARY
- T — T — PHONE LINE
- EXISTING ACCESS ROADS
- USFS PROPERTY BOUNDARY

NOTES 2016–2017

1. NO HARVESTING OCCURRED IN 2015
2. NO HARVESTING OCCURRED IN 2016
3. NO HARVESTING OCCURRED IN 2017
4. NO HARVESTING IS PROJECTED FOR 2018
5. HARVESTING WILL OCCUR ON USFS LAND AS SHOWN
6. A STAGING AREA WILL BE CONSTRUCTED ON PROPOSED HOUSE PAD
7. THE ACCESS ROAD WILL BE MAINTAINED WHEN HARVESTING RESUMES
8. THE RECLAMATION BOND IS SUFFICIENT
9. THISTLE AND OTHER NOXIOUS WEEDS WILL BE SPRAYED AS NEEDED DURING SUMMER
10. HARVESTING OPERATIONS WILL GATHER SURFACE ROCK. ESTIMATED THICKNESS IS 2' – 15'. ANY TOPSOIL ENCOUNTERED WILL BE STOCKPILED FOR RECLMAMATION
11. PERMIT AREA IS 23.33 ACRES.

MINING AND RECLAMATION SUMMARY

YEAR	TONS	MINED ACRES	RECLAIMED ACRES	MINED CUMULATIVE TOTAL ACRES	RECLAIMED CUMULATIVE TOTAL ACRES
1999	1,000	0.34	0.00	0.34	0.00
2000	1,236	0.05	0.00	0.39	0.00
2001	0	0.00	0.00	0.39	0.00
2002	471	0.29	0.29	0.68	0.29
2003	290	*	0.00	0.68	0.29
2004	415	0.07	0.00	0.75	0.29
2005	324	0.11	0.00	0.86	0.29
2006	1244	0.64	0.39	1.50	0.68
2007	750	0.26	0.00	1.76	0.68
2008	666	0.09	0.93	1.85	1.61
2009	0	0.00	0.00	1.85	1.61
2010	0	0.00	0.00	1.85	1.61
2011	0	0.00	0.00	1.85	1.61
2012	50	0.15	0.00	2.00	1.61
2013	198	0.26 **	0.00	2.26	1.90
2014	0	**	0.10	2.26	2.00
2015	0	0	0	2.26	2.00
2016	0	0	0	2.26	2.00
2017	0	0	0	2.26	2.00

* MINED IN 2002 AREA
** MINED IN 2012 AREA

ENGINEER'S SEAL

Rev	Description	BY	Date

REFERENCE

REVISIONS

Scale: As Shown
Designed by: WPB
Drawn by: DAG
Checked by: WPB
Approved by:

Issued for:

GALLEGOS CORPORATION
PO Box 821
Vail, Colorado 81658

Issued by:

TETRA TECH
2768 Compass Drive Ste. 200
Grand Junction, Colorado 81506
(970) 986-3566

Title:

CONGER HARVESTING AREA
2018 ANNUAL MINE MAP

REVISION

Project: CONGER HARVESTING AREA
Project no.: 103P425302
Location: MARBLE, CO
Date: 06/05/2018

FIGURE 1

K: = \\mmis048fs1\GJO-PROJECTS
K:\Clients\Gallegos\Conger Harvesting Area-Marble\2016\Gallegos 2018 Annual Mine Map.dwg