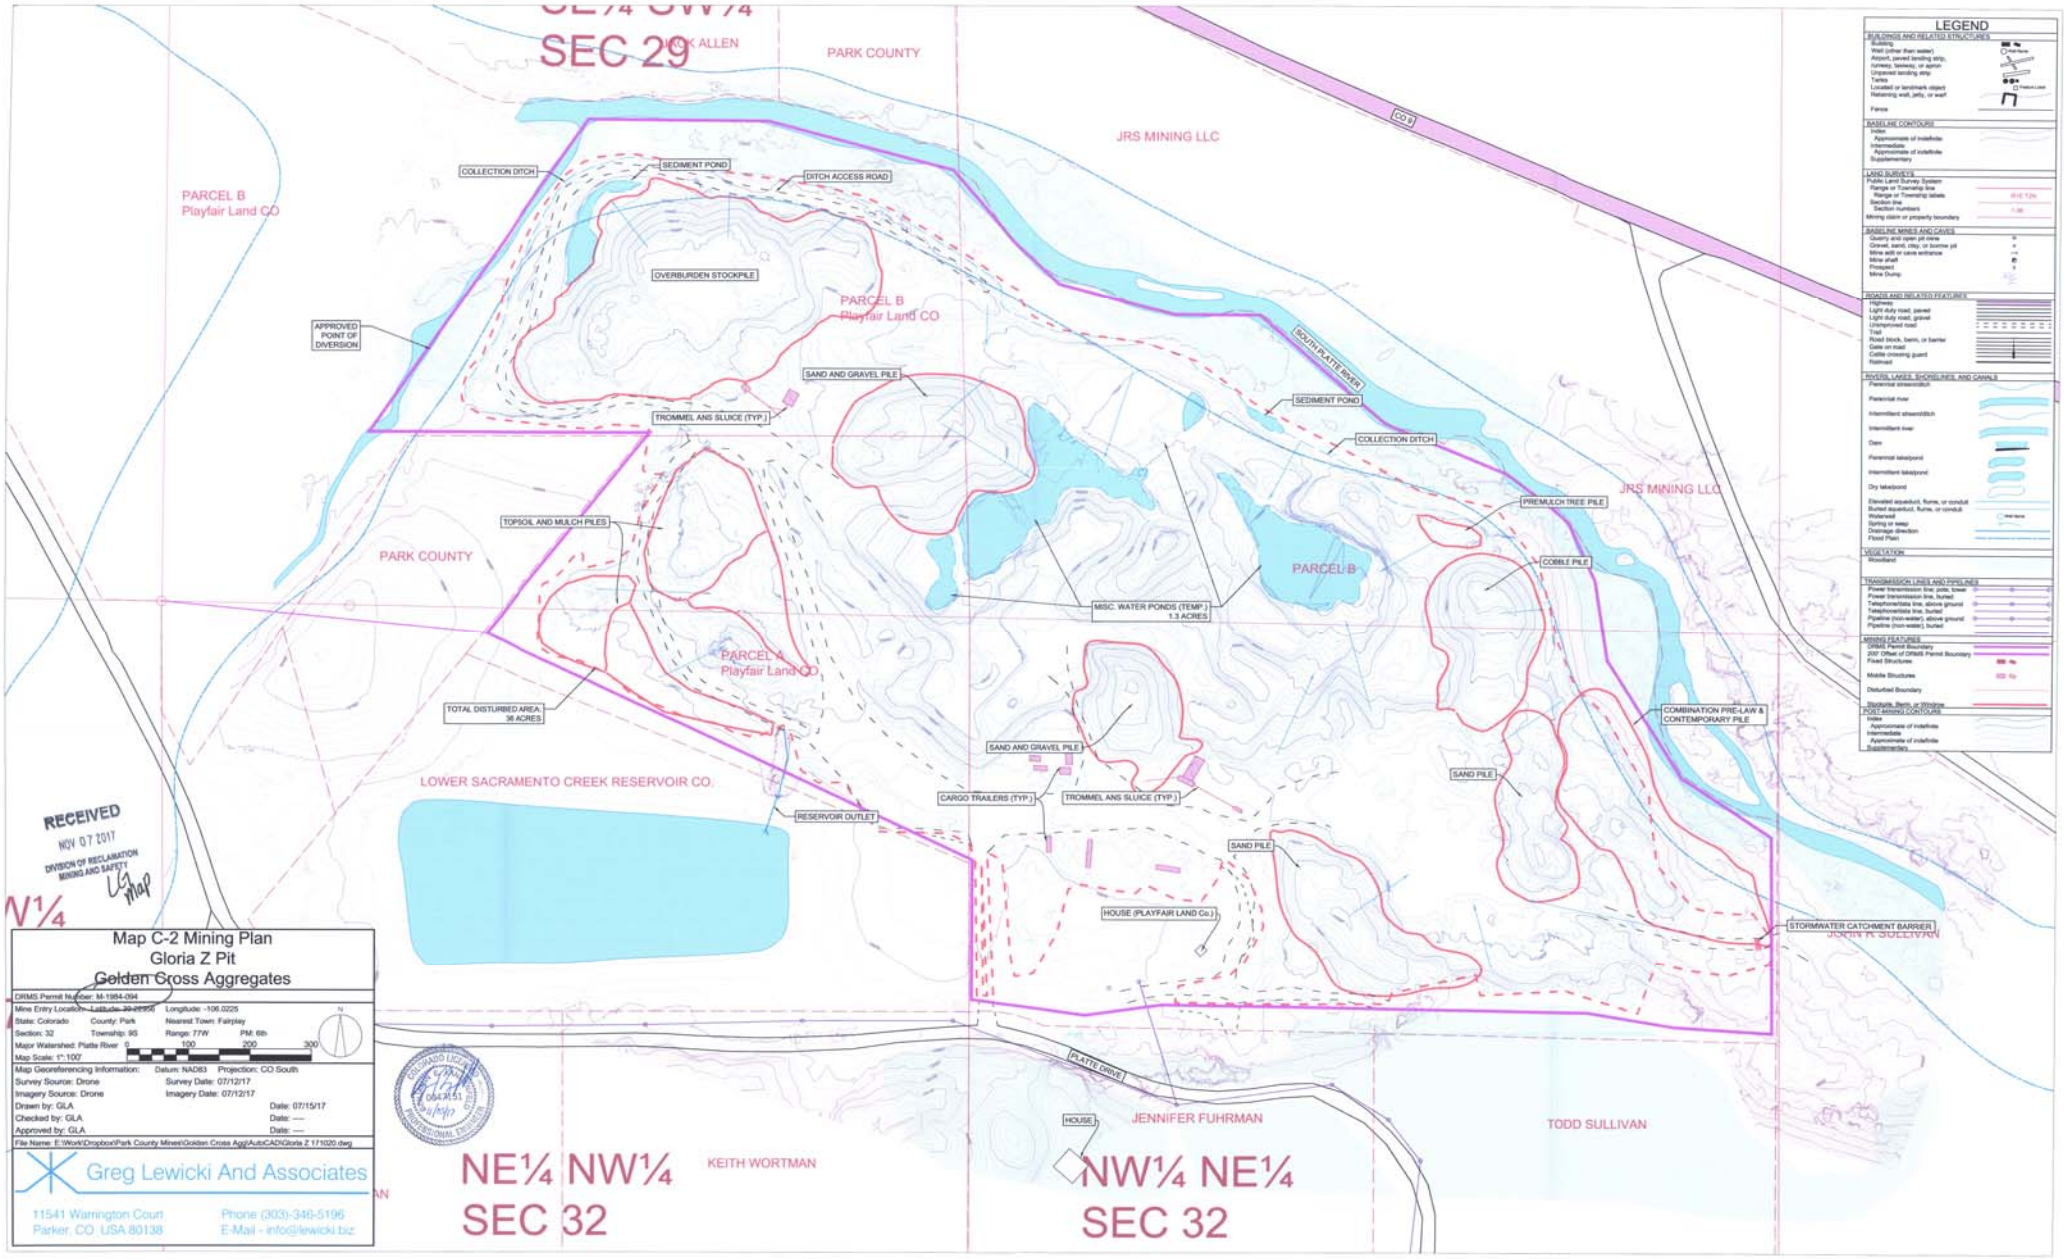

RECEIVED
NOV 07 2017
DIVISION OF RECLAMATION MINING AND SAFETY
LG map

Map C-2 Mining Plan
Gloria Z Pit
Golden Cross Aggregates

DRMS Permit Number: M-1984-094

Mine Entry Location: Latitude: 39.28956 Longitude: -106.0225

State: Colorado County: Park Nearest Town: Fairplay

Section: 32 Township: 9S Range: 77W PM: 6th

Major Watershed: Platte River

Map Scale: 1": 100

Map Georeferencing Information: Datum: NAD83 Projection: CO South

Survey Source: Drone Survey Date: 07/12/17

Imagery Source: Drone Imagery Date: 07/12/17

Drawn by: GLA Date: 07/15/17

Checked by: GLA Date: ---

Approved by: GLA Date: ---

File Name: E:\Work\Dropbox\Park County Mines\Golden Cross Agg\AutoCAD\Gloria Z 171020.dwg

Greg Lewicki And Associates
11541 Warrington Court
Parker, CO USA 80138
Phone (303)-346-5196
E-Mail - info@lewicki.biz