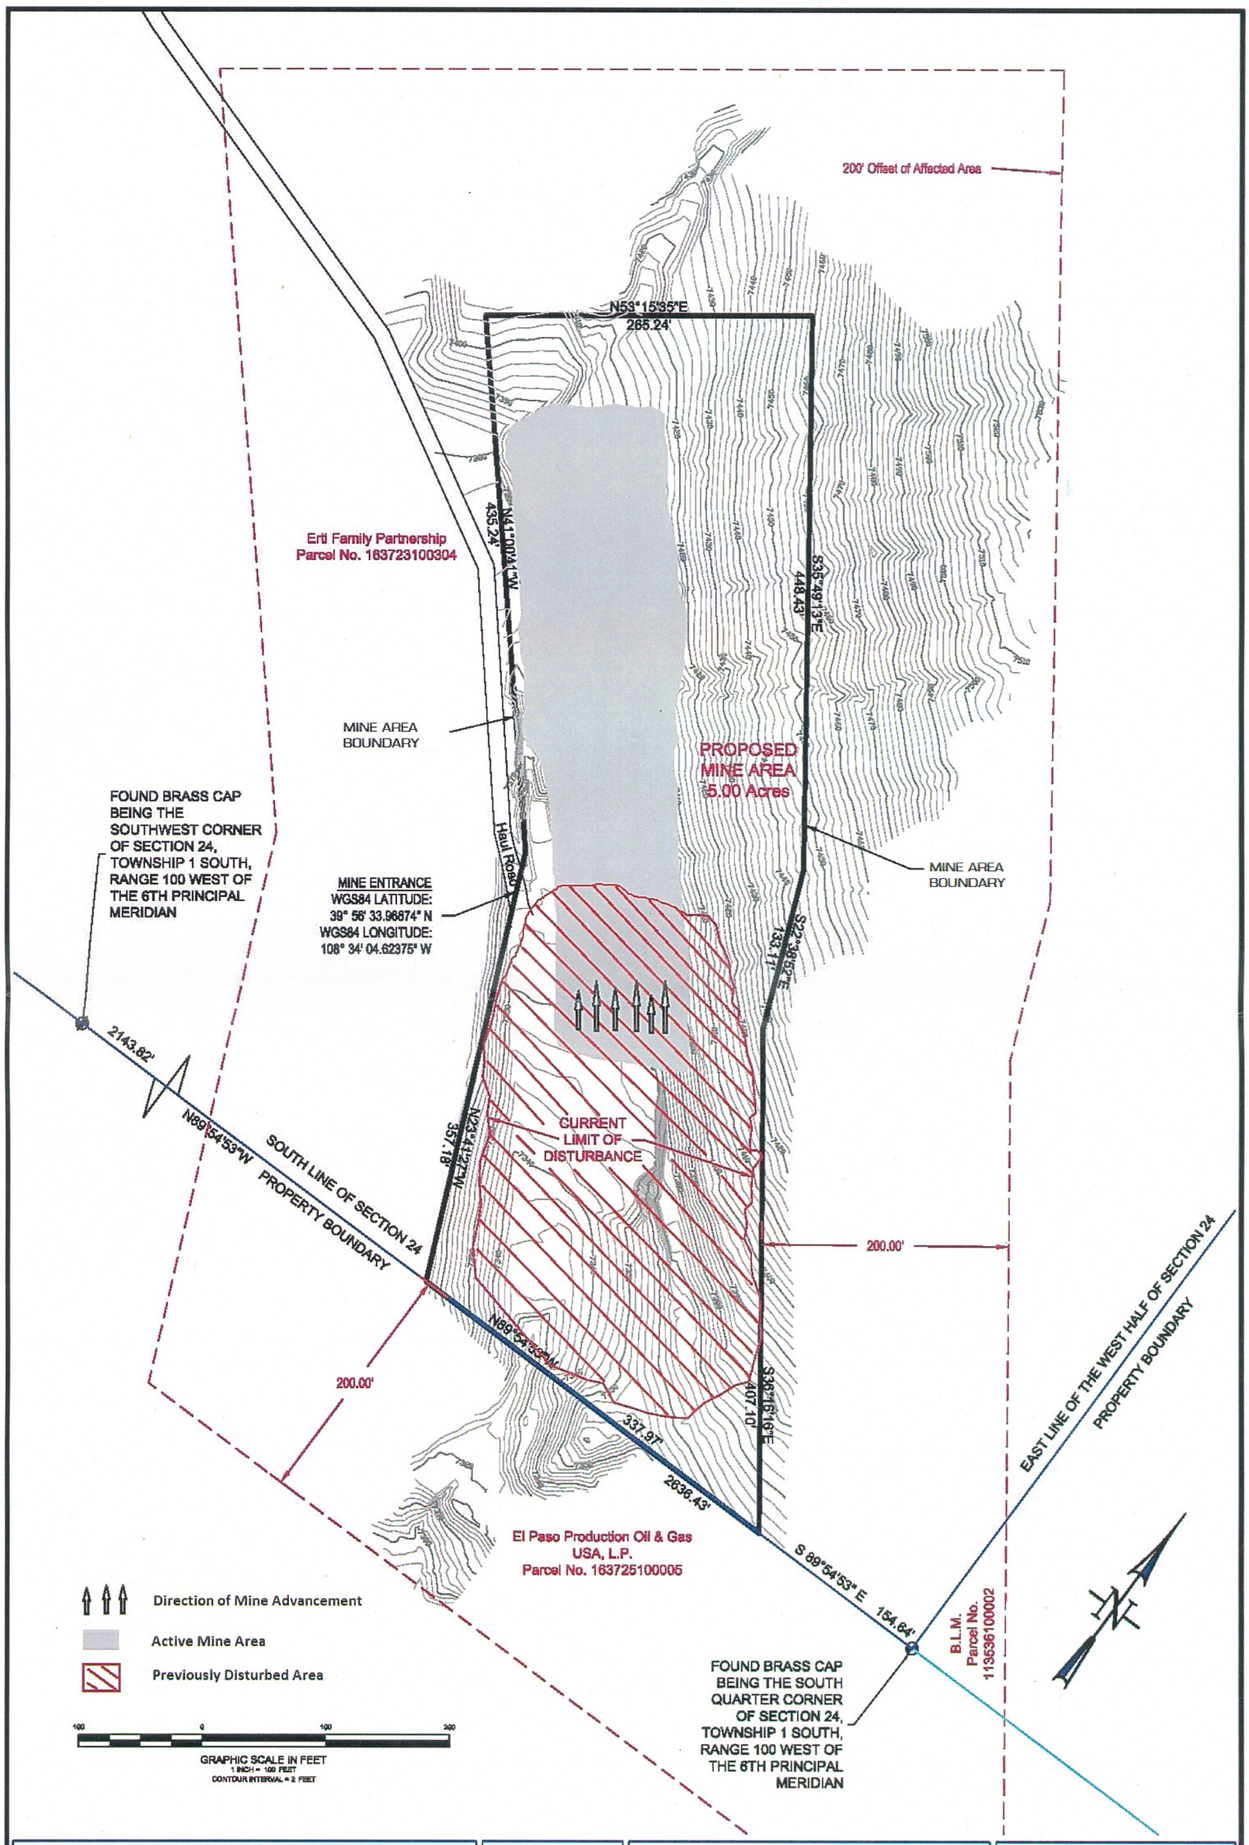

Duck Creek Mine Mine Activity Phasing Plan			
SCALE: 1" = 100'	DATE: July 28, 2015	DRAWN BY: SMG	
SHEET: 1 of 12	PROJECT: 10753	CHKD BY: MJG	
DRAWING: Duck Creek Mining Plan-8 years.dwg DIRECTORY: I:\@WP\10753\Submittal\20130425\			

GAMBA & ASSOCIATES

Shale Tech International Services

GAMBA & ASSOCIATES, INC.
CONSULTING ENGINEERS & LAND SURVEYORS
970/945-2580 WWW.GAMBAENGINEERING.COM
115 NINTH ST., STE. 314 P.O. BOX 1468 GLENWOOD SPRINGS, CO 81601

SHEET NO.

E1