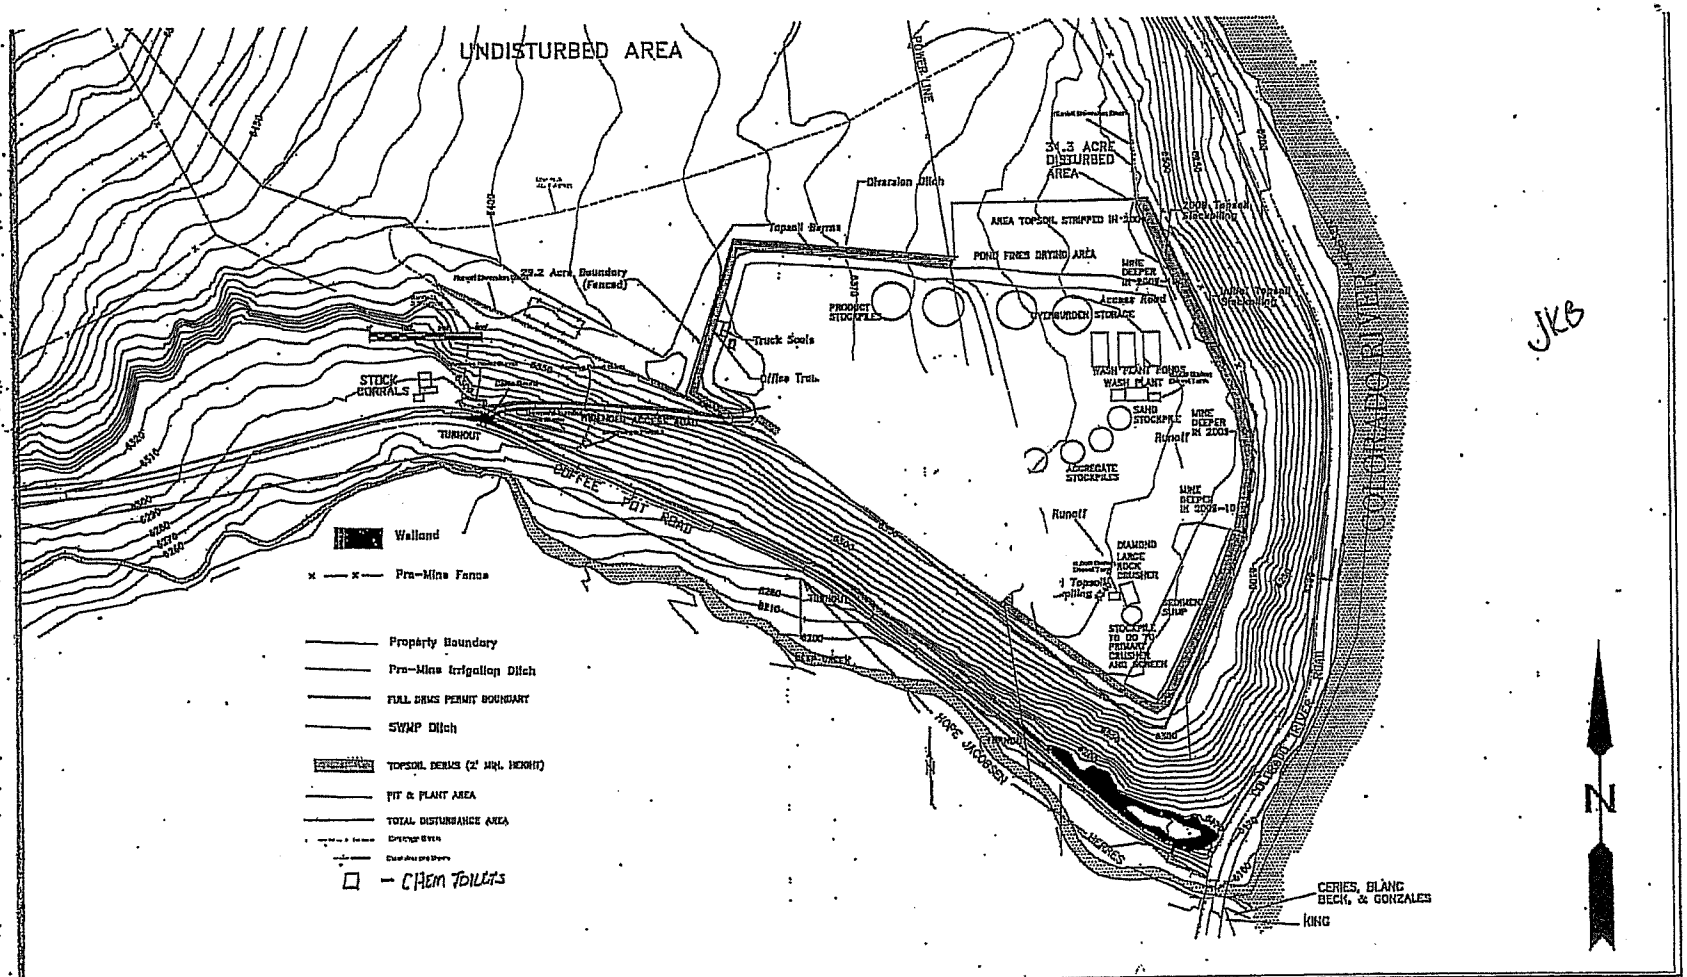

JKB

Revisions	BY	DATE	DES RE	DATE 4/20/2010
			DRN RE	SCALE 1" = 300'
			CHK	
			APPD	

Greg Lewicki And Associates
11541 Warington Court
Parker, CO USA 80138
Phone (303)-346-5196
E-Mail - info@lewicki.biz

SWMP Map
B&B Excavating
Hidden Valley Pit