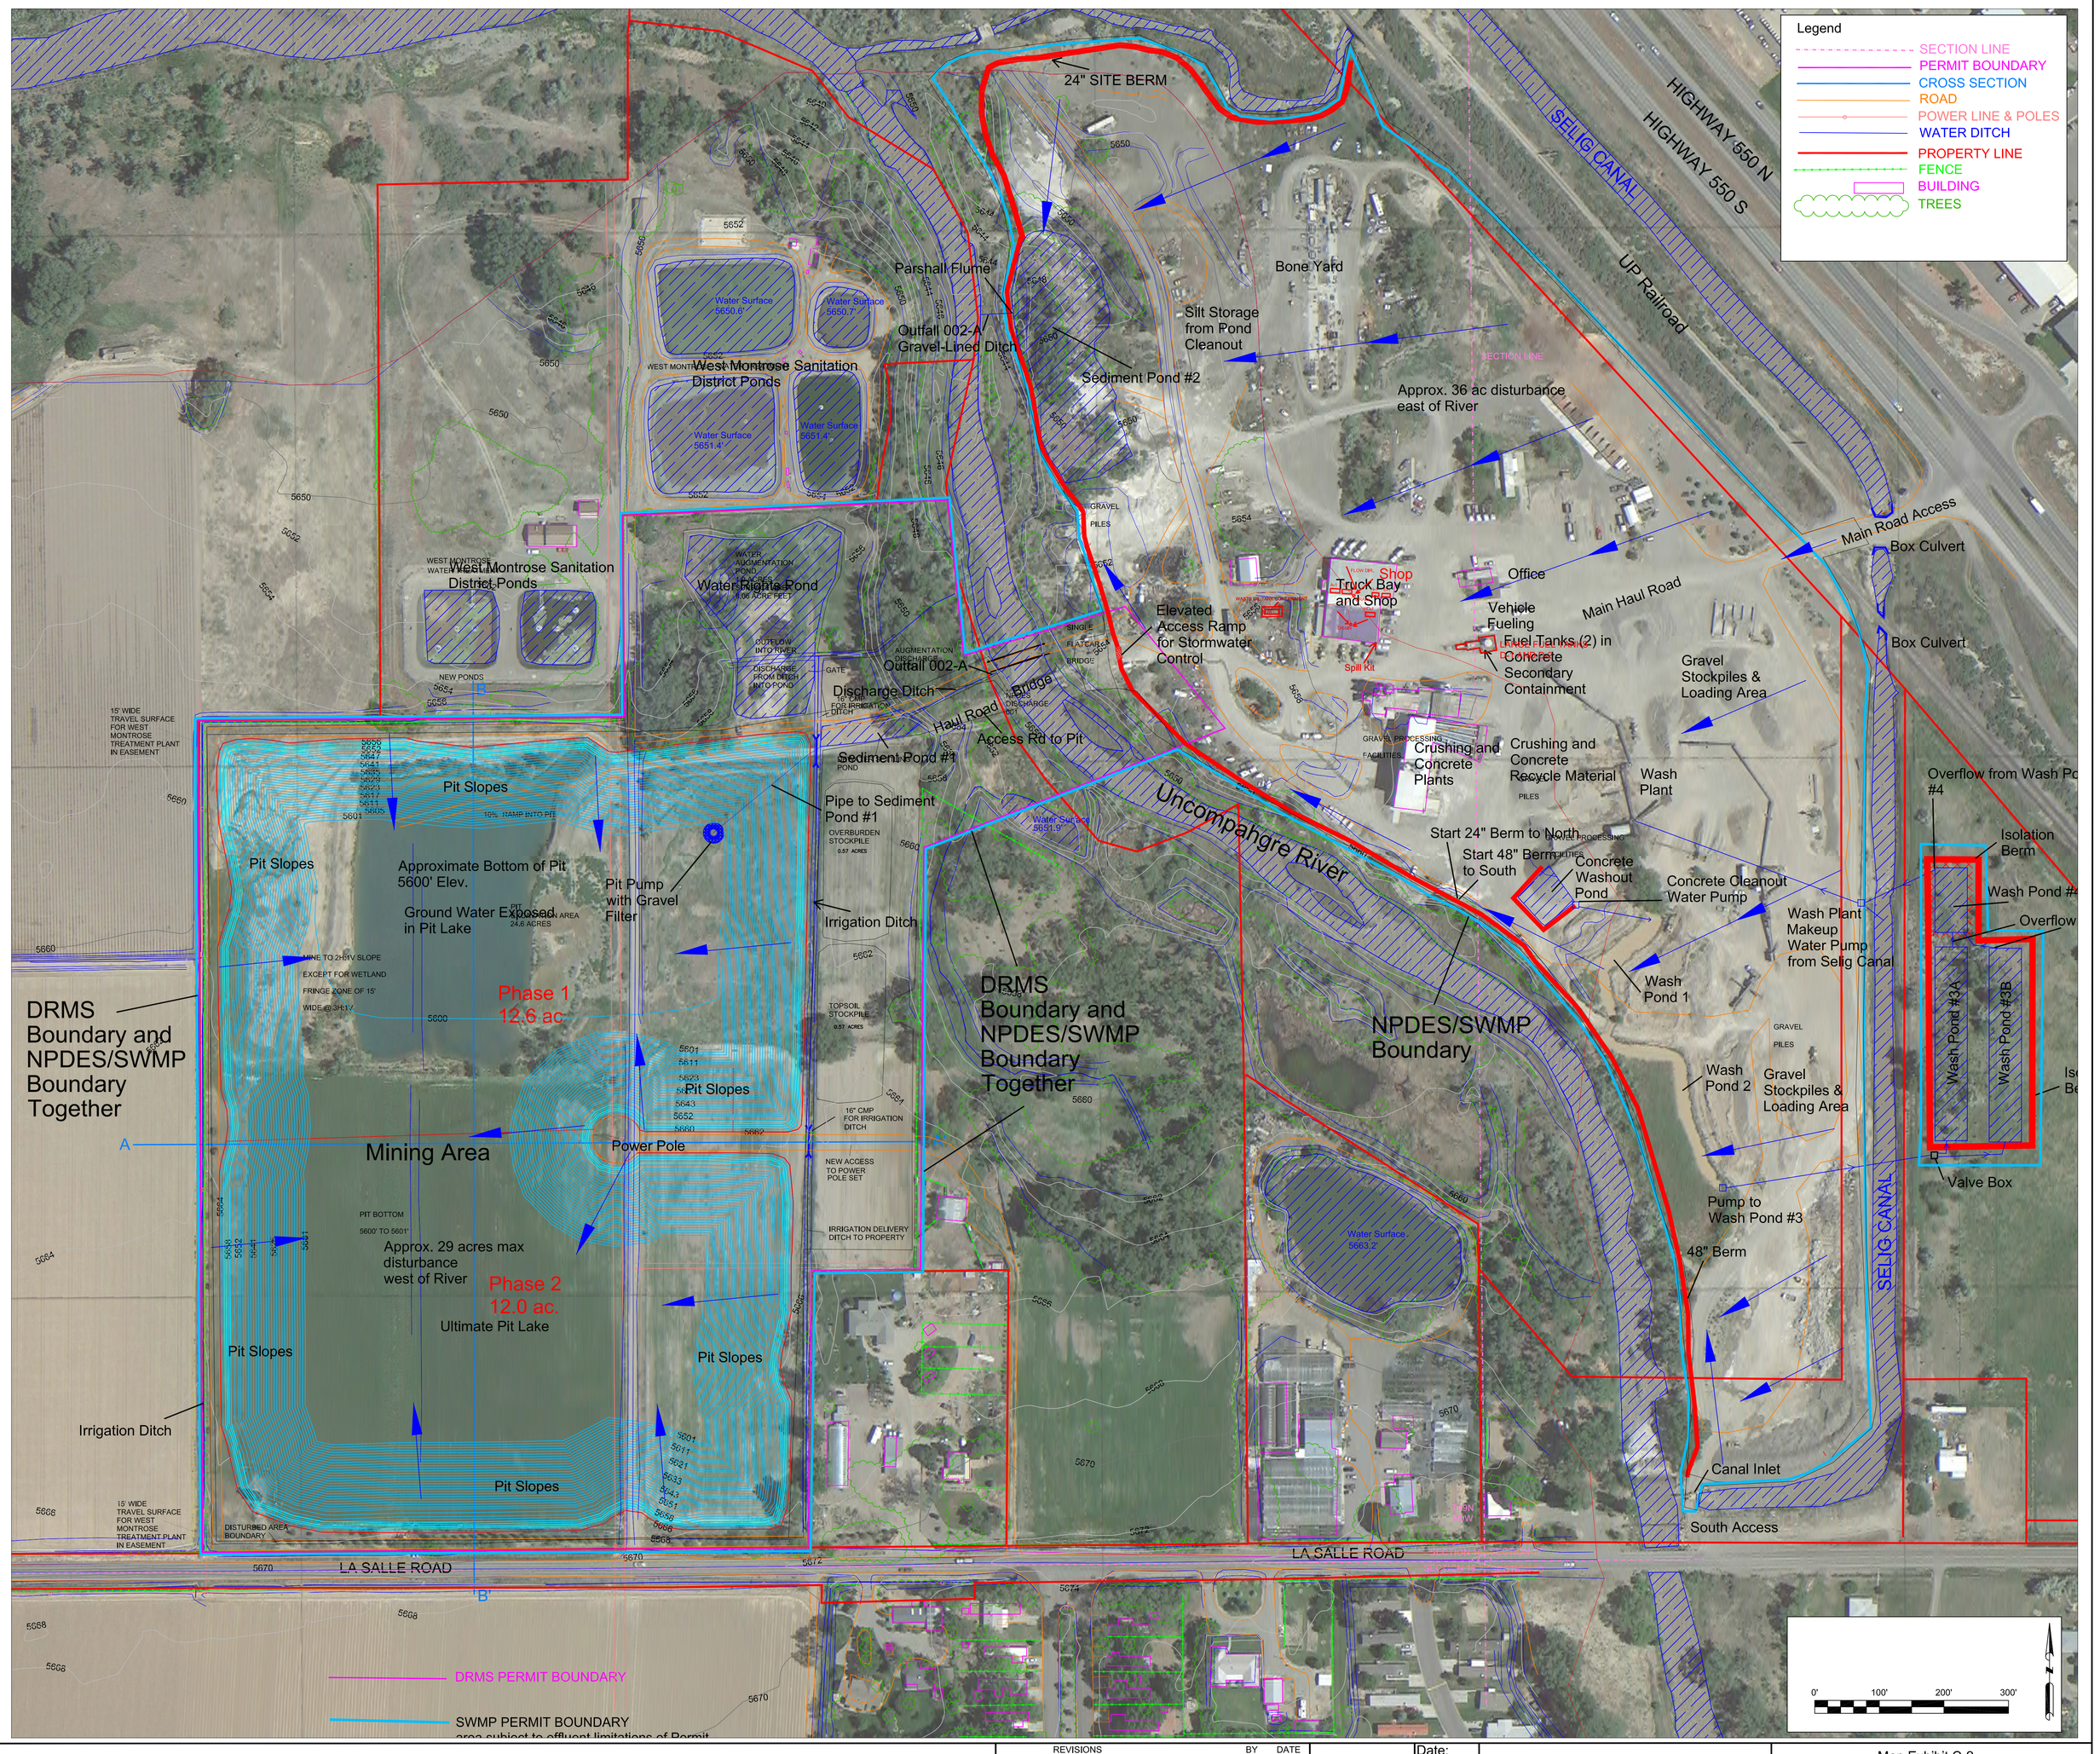

REVISIONS	BY	DATE		Date: 1/17/06
SITE CHANGES AND CDPHE REQUIREMENTS	GL	6/2017	DRN	Scale: 1":100'
			CHK	
			APPD	

Greg Lewicki And Associates
11541 Warrington Court, Parker, CO USA 80138
Phone (303)-346-5186
E-Mail – lnfo@lewicki.biz

Map Exhibit C-2
Mine Plan
R34 Pit
Western Gravel, Inc.

acadfile: R34.dwg