

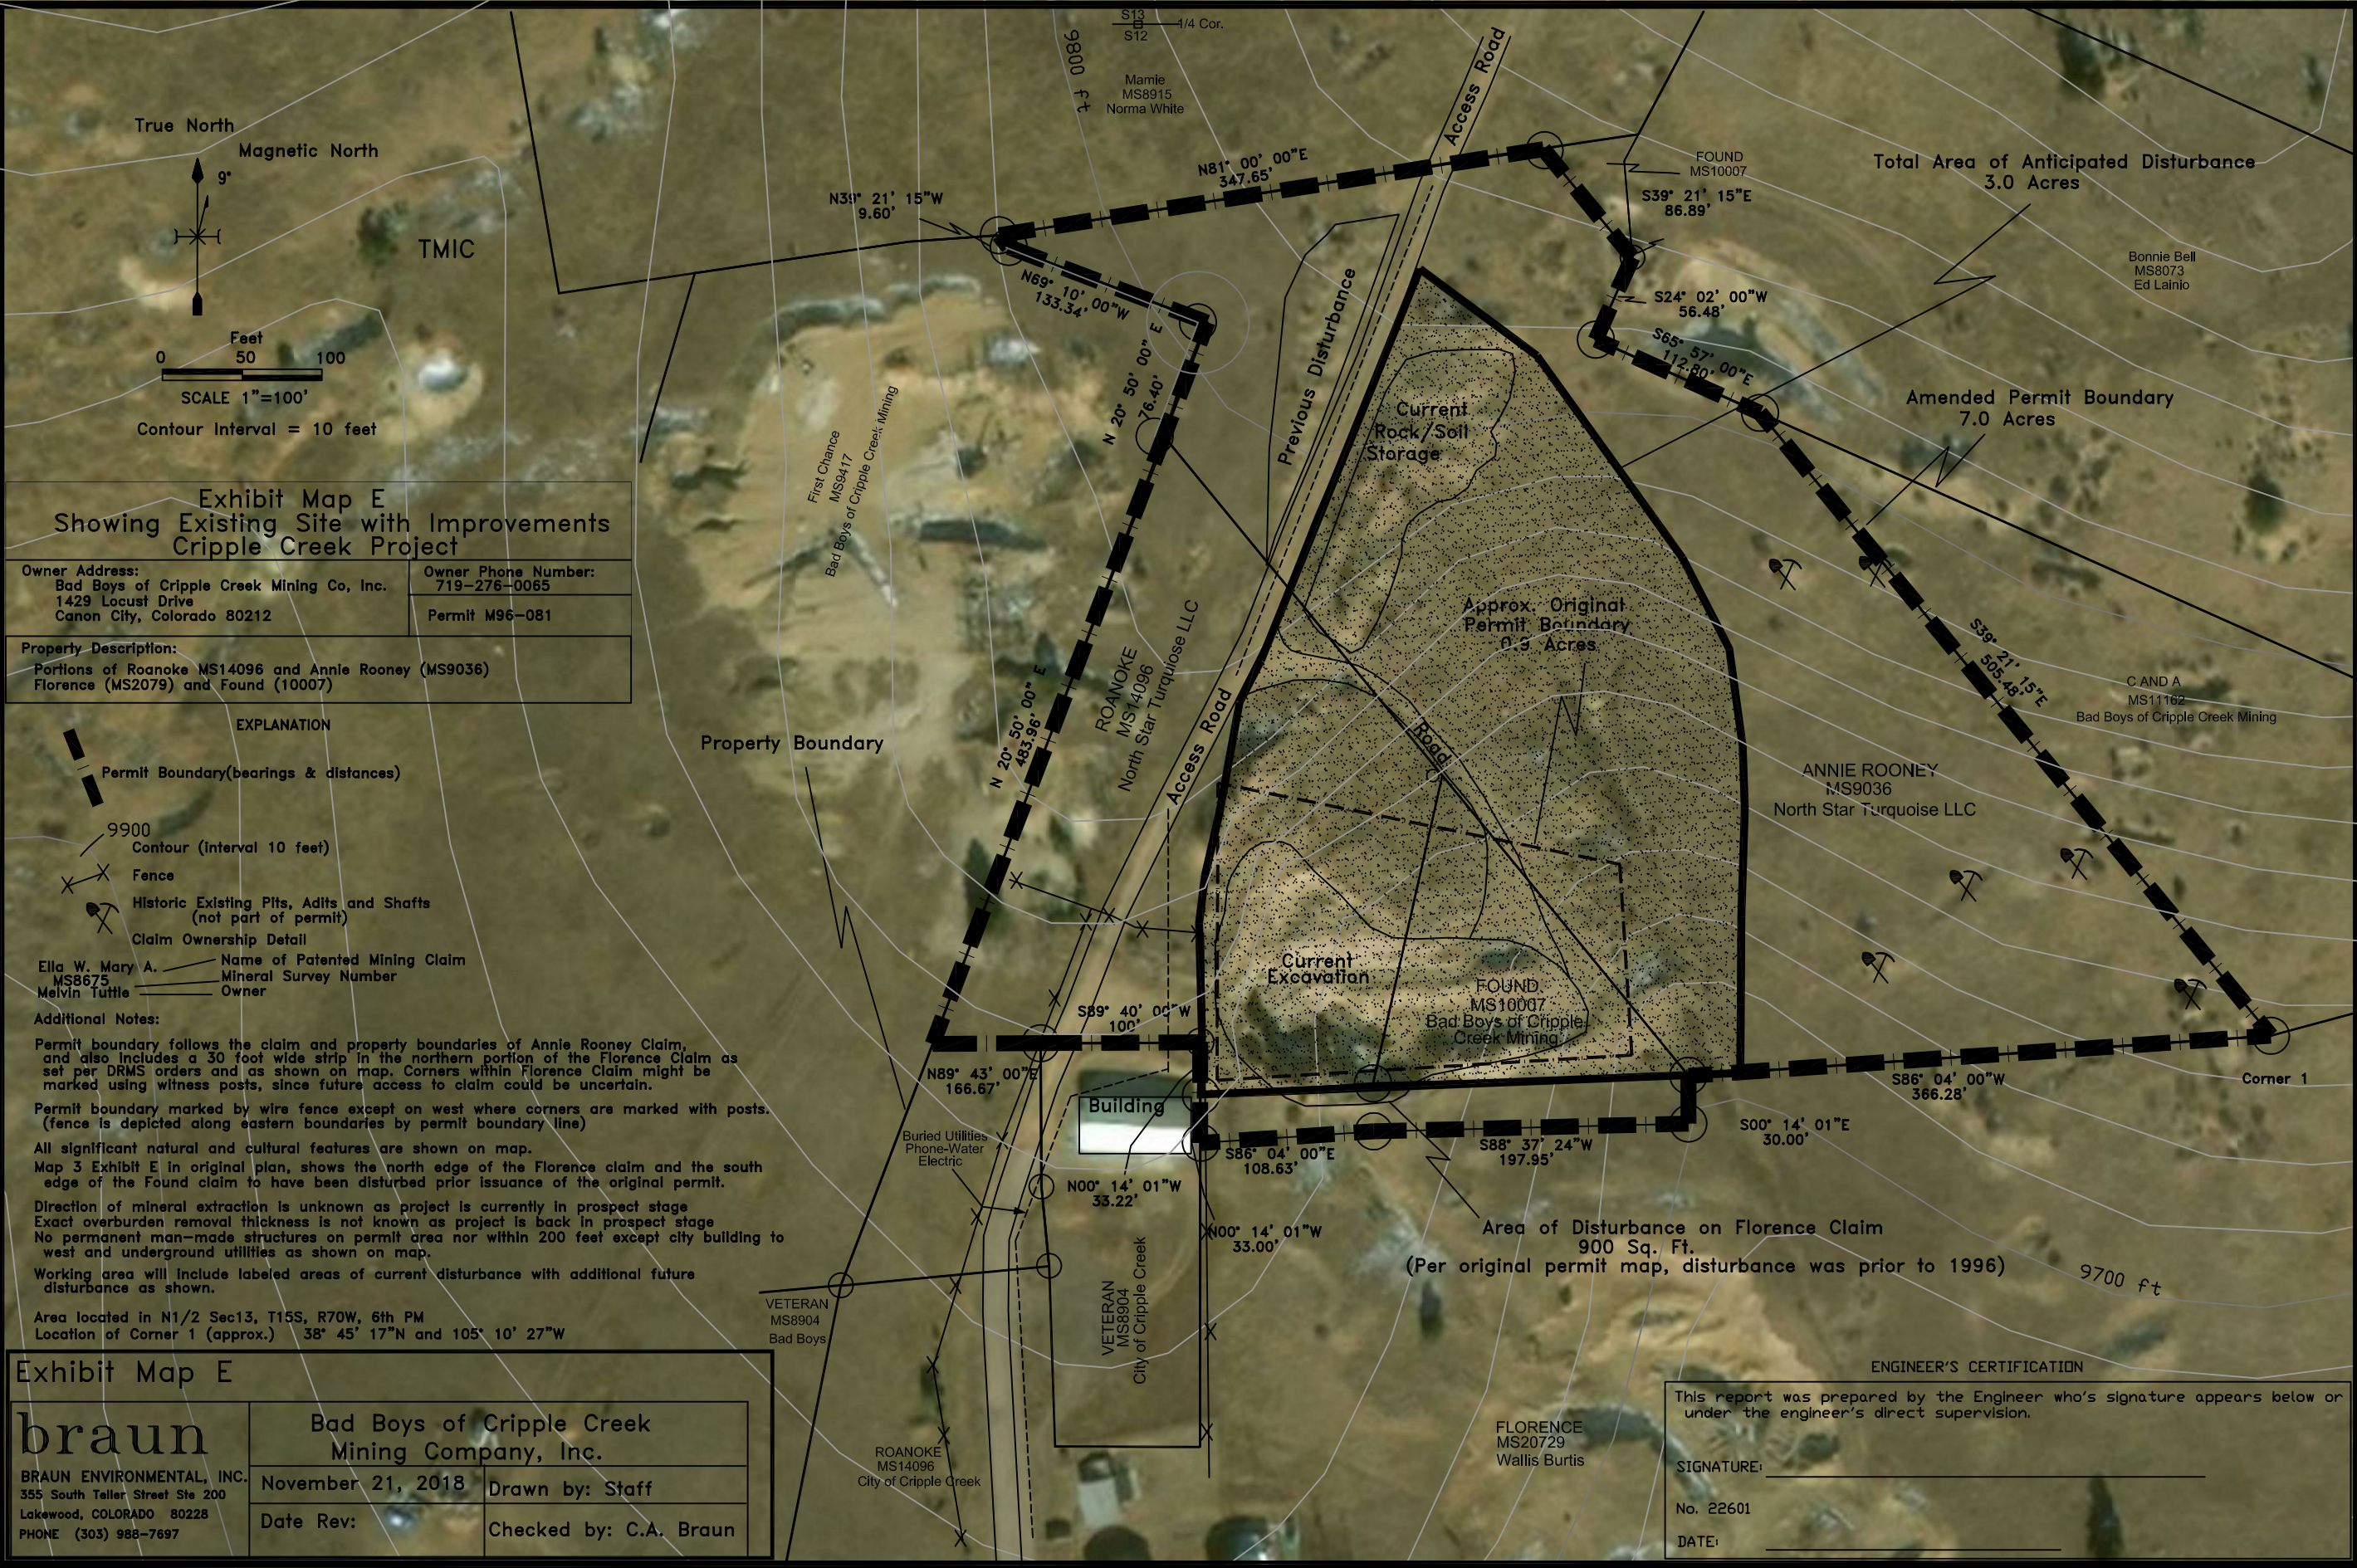


Exhibit Map E
Showing Existing Site with Improvements
Cripple Creek Project

Owner Address: Bad Boys of Cripple Creek Mining Co., Inc. 1429 Locust Drive Canon City, Colorado 80212	Owner Phone Number: 719-276-0065
Property Description: Portions of Roanoke MS14096 and Annie Rooney (MS9036) Florence (MS2079) and Found (10007)	
Permit M96-081	

EXPLANATION

Permit Boundary(bearings & distances)

9900
Contour (interval 10 feet)

Fence

Historic Existing Pits, Adits and Shafts
(not part of permit)

Claim Ownership Detail

Ella W. Mary A.	Name of Patented Mining Claim
MS8675	Mineral Survey Number
Melvin Tuttle	Owner

Additional Notes:

Permit boundary follows the claim and property boundaries of Annie Rooney Claim, and also includes a 30 foot wide strip in the northern portion of the Florence Claim as set per DRMS orders and as shown on map. Corners within Florence Claim might be marked using witness posts, since future access to claim could be uncertain.

Permit boundary marked by wire fence except on west where corners are marked with posts. (fence is depicted along eastern boundaries by permit boundary line)

All significant natural and cultural features are shown on map.

Map 3 Exhibit E in original plan, shows the north edge of the Florence claim and the south edge of the Found claim to have been disturbed prior issuance of the original permit.

Direction of mineral extraction is unknown as project is currently in prospect stage

Exact overburden removal thickness is not known as project is back in prospect stage

No permanent man-made structures on permit area nor within 200 feet except city building to west and underground utilities as shown on map.

Working area will include labeled areas of current disturbance with additional future disturbance as shown.

Area located in N1/2 Sec13, T15S, R70W, 6th PM
Location of Corner 1 (approx.) 38° 45' 17"N and 105° 10' 27"W

Exhibit Map E		
braun BRAUN ENVIRONMENTAL, INC. 355 South Teller Street Ste 200 Lakewood, COLORADO 80228 PHONE (303) 988-7697	Bad Boys of Cripple Creek Mining Company, Inc.	
	November 21, 2018	Drawn by: Staff
	Date Rev:	Checked by: C.A. Braun

ENGINEER'S CERTIFICATION

This report was prepared by the Engineer who's signature appears below or under the engineer's direct supervision.

SIGNATURE: _____

No. 22601

DATE: _____