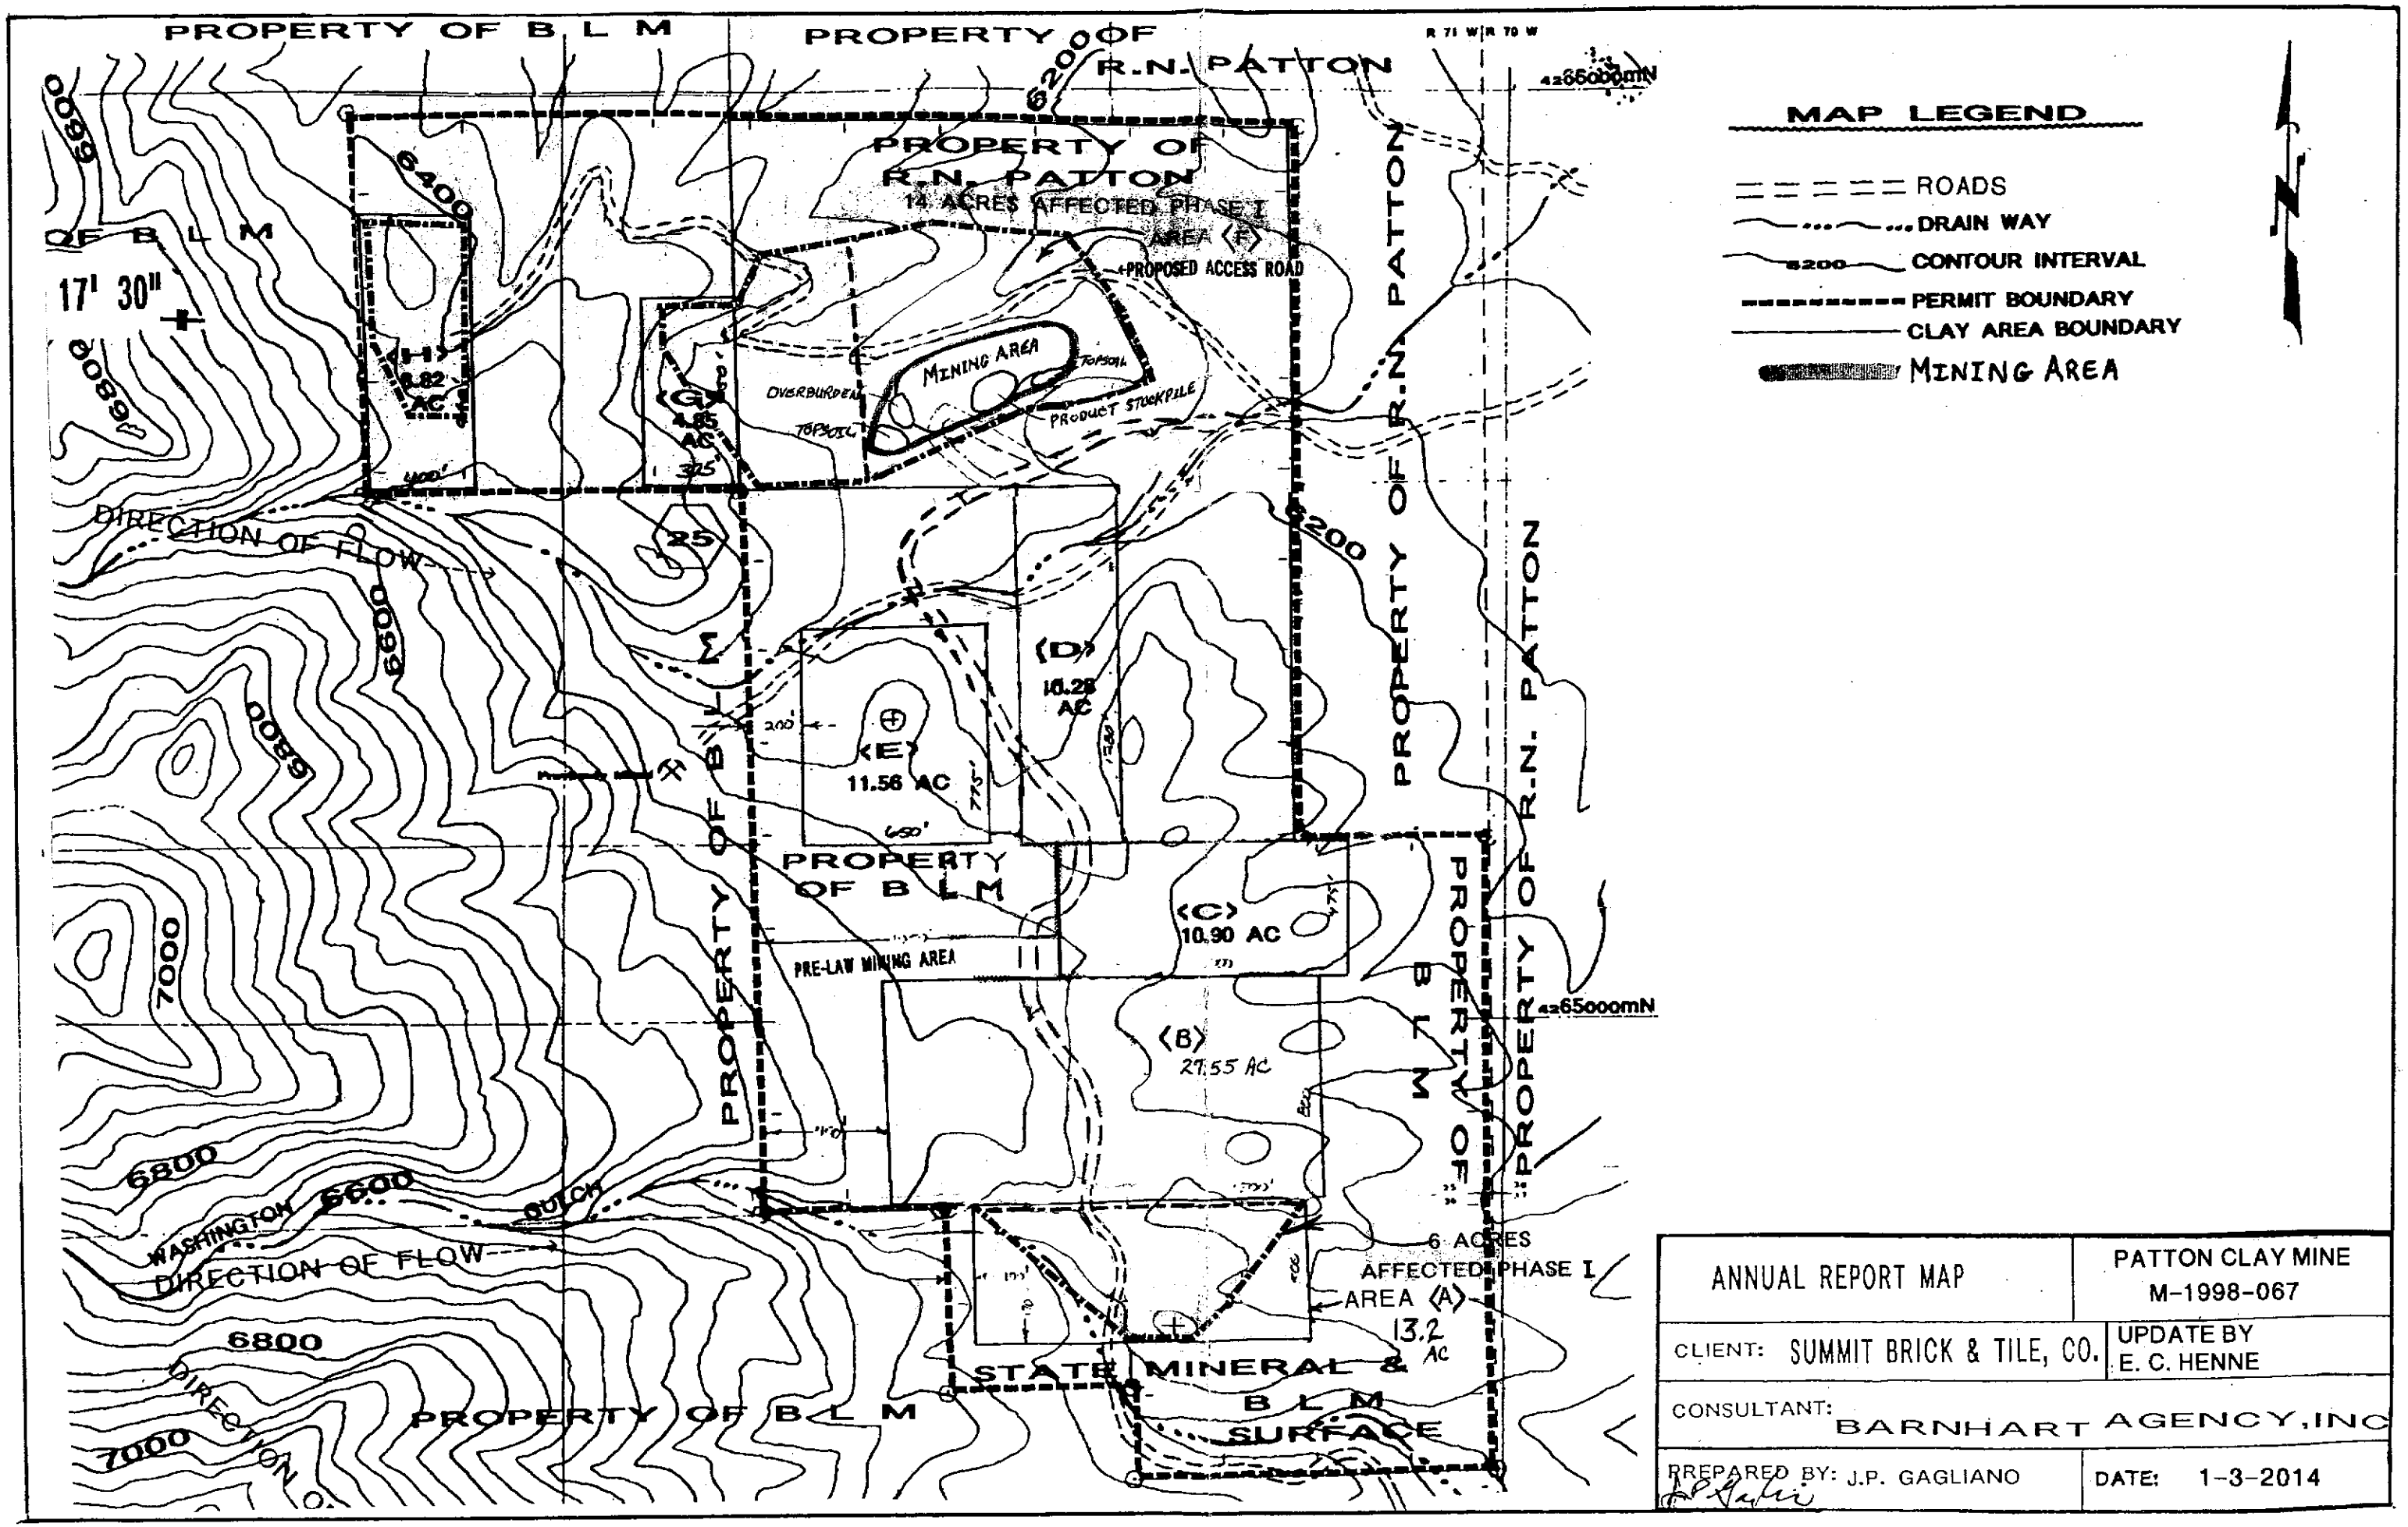

ANNUAL REPORT MAP	PATTON CLAY MINE M-1998-067
CLIENT: SUMMIT BRICK & TILE, CO.	UPDATE BY E. C. HENNE
CONSULTANT: BARNHART AGENCY, INC	
PREPARED BY: J.P. GAGLIANO	DATE: 1-3-2014