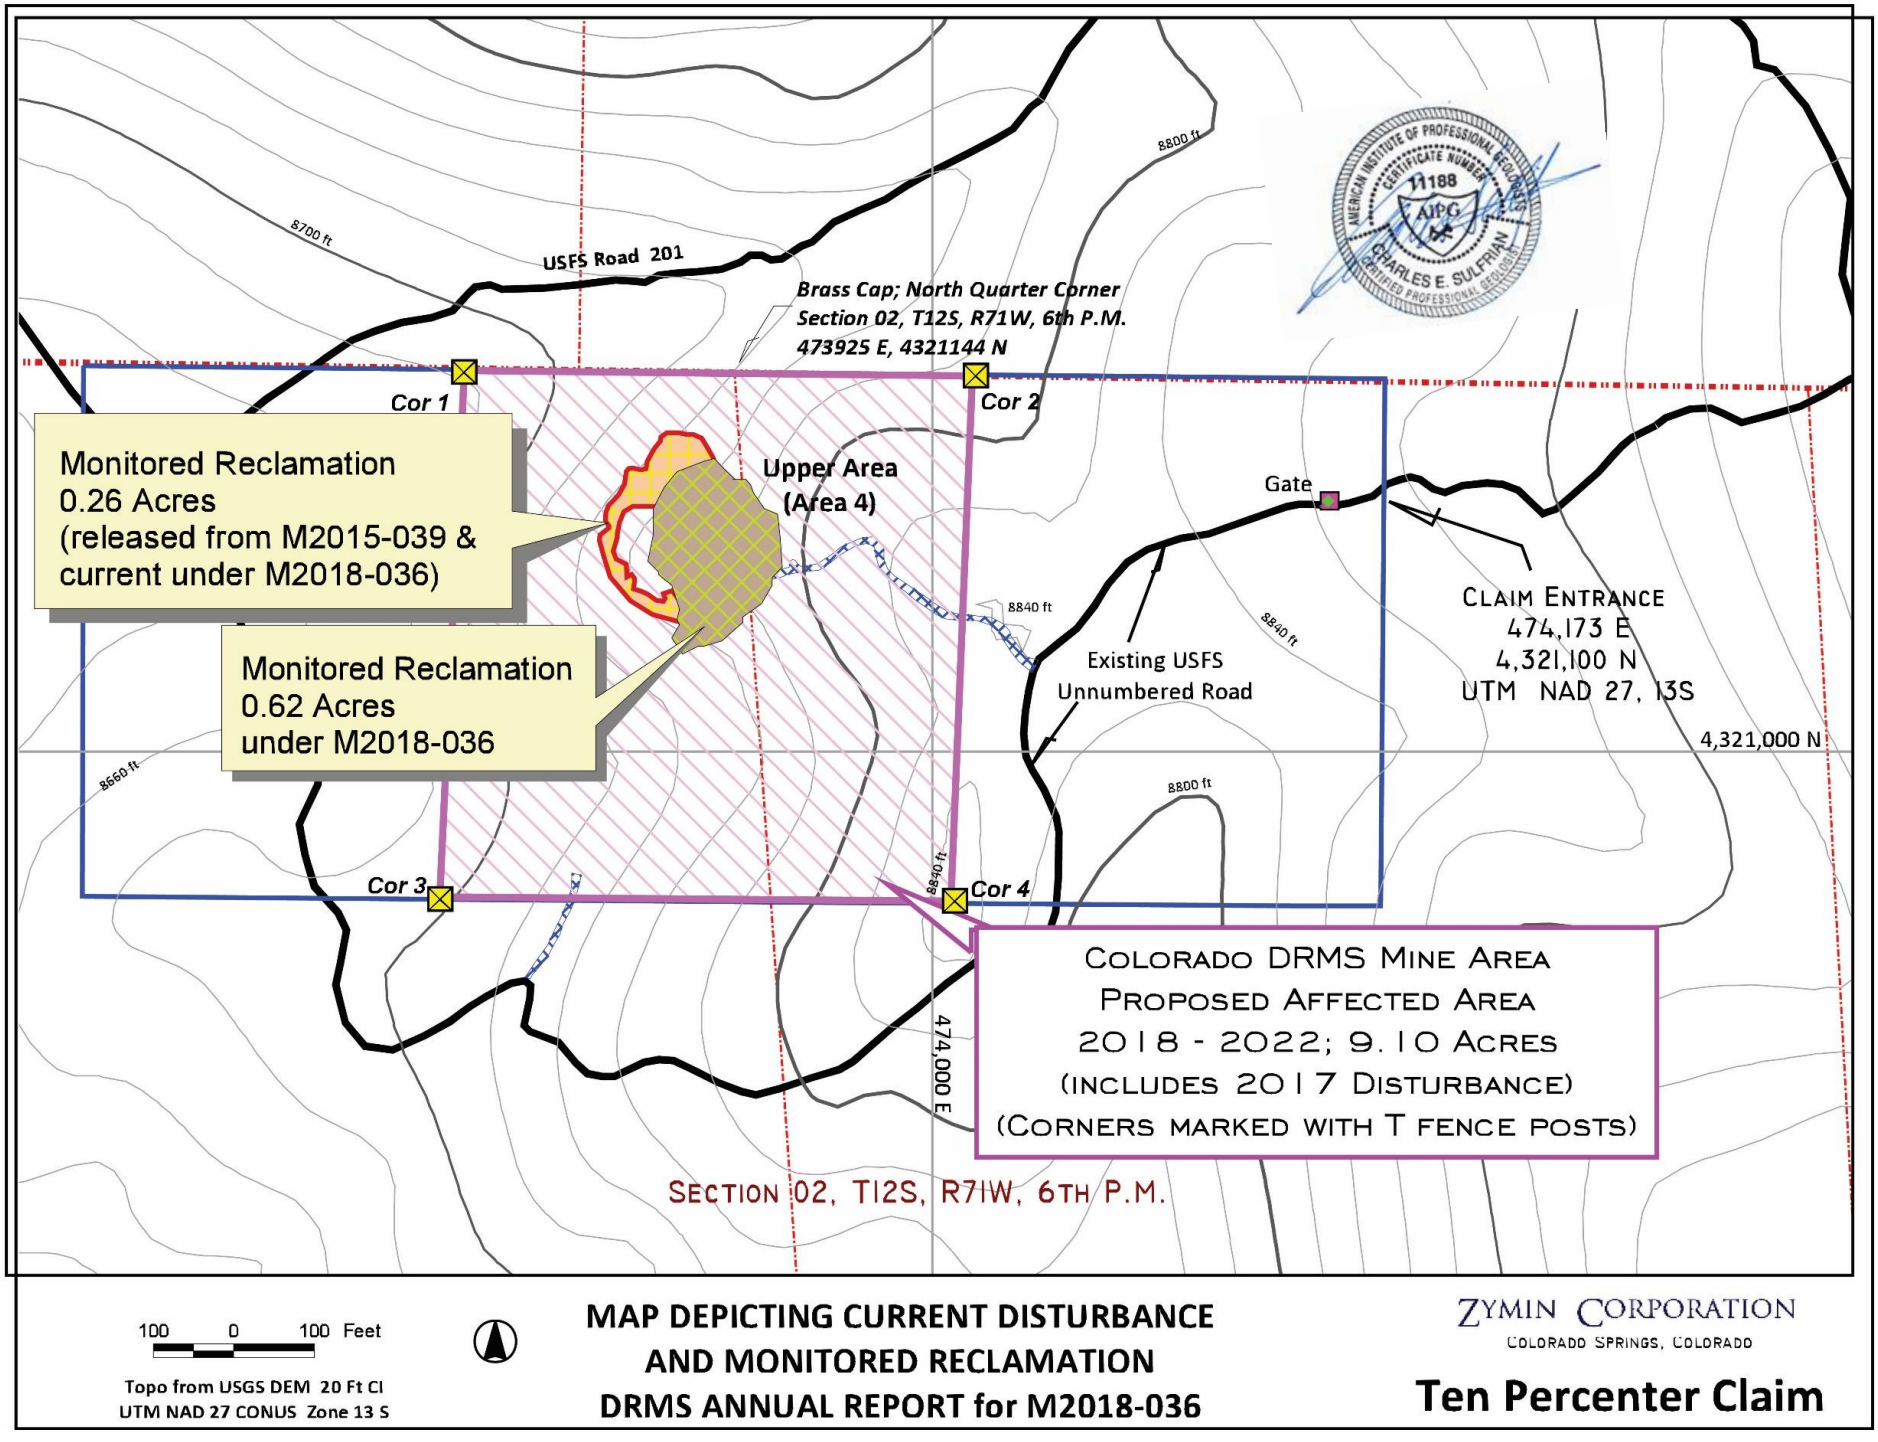
Monitored Reclamation
0.26 Acres
(released from M2015-039 &
current under M2018-036)
Monitored Reclamation
0.62 Acres
under M2018-036
Upper Area
(Area 4)
Brass Cap; North Quarter Corner
Section 02, T12S, R71W, 6th P.M.
473925 E, 4321144 N
Cor 1
Cor 2
Cor 3
Cor 4
USFS Road 201
8700 ft
8800 ft
8840 ft
8660 ft
Gate
Existing USFS
Unnumbered Road
Claim Entrance
474,173 E
4,321,100 N
UTM NAD 27, 13S
4,321,000 N
474,000 E
Colorado DRMS Mine Area
Proposed Affected Area
2018 - 2022; 9.10 Acres
(includes 2017 Disturbance)
(Corners marked with T fence posts)
Section 02, T12S, R71W, 6th P.M.
100 0 100 Feet
Topo from USGS DEM 20 Ft CI
UTM NAD 27 CONUS Zone 13 S
MAP DEPICTING CURRENT DISTURBANCE
AND MONITORED RECLAMATION
DRMS ANNUAL REPORT for M2018-036
Zymin Corporation
Colorado Springs, Colorado
Ten Percenter Claim